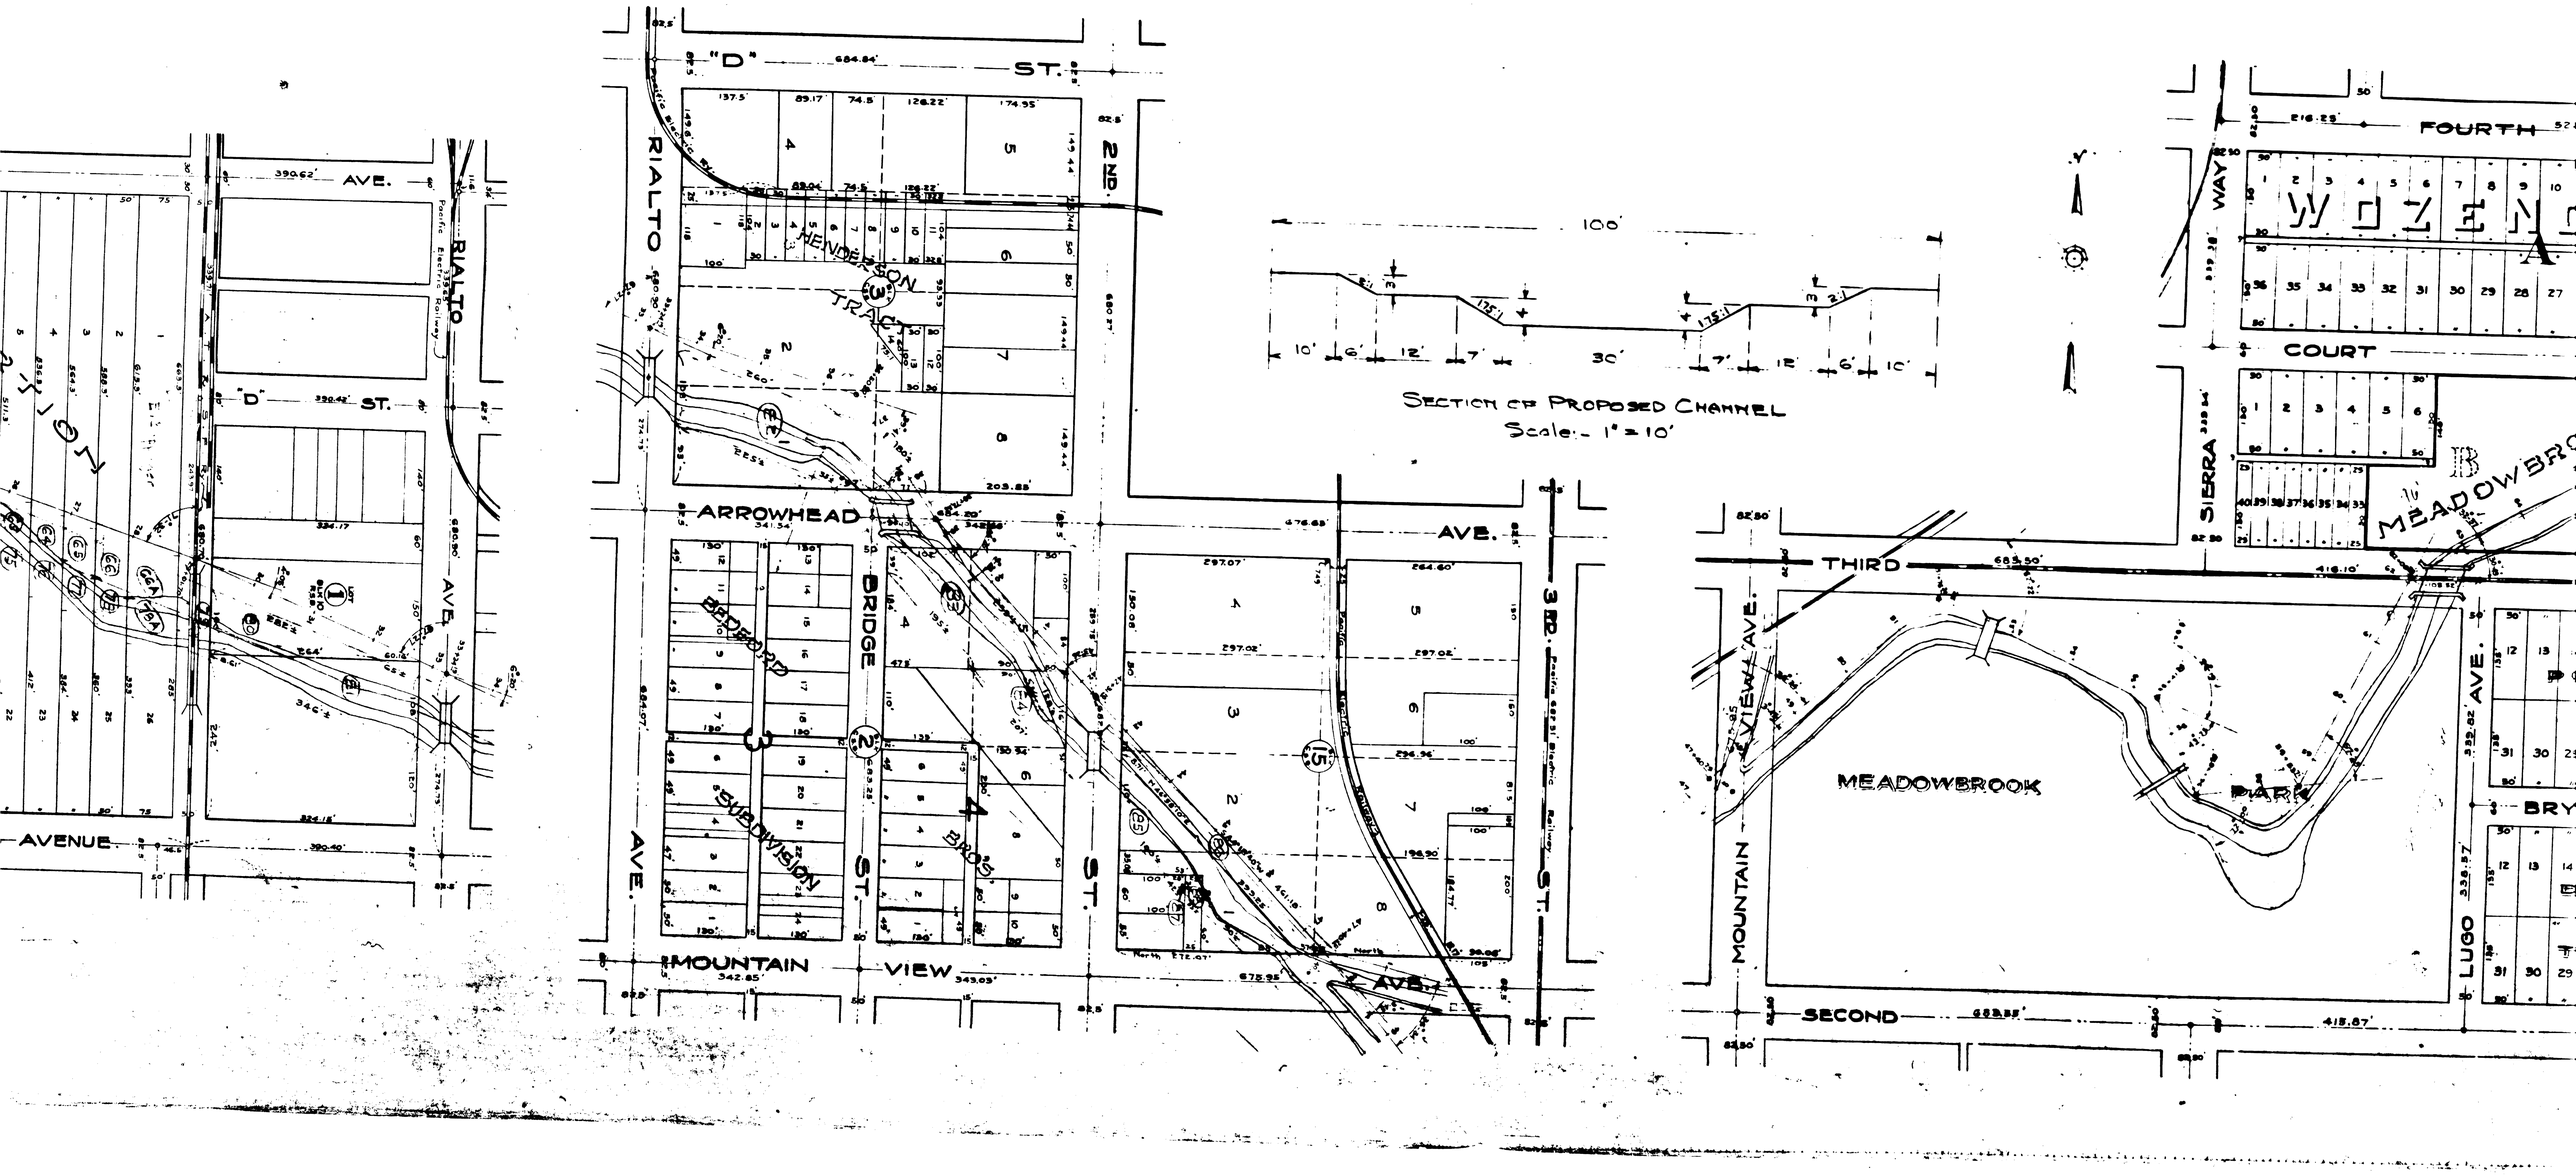
"D" ST.
RIALTO AVE.
2ND. ST.
3RD. ST.
ARROWHEAD AVE.
BRIDGE ST.
MOUNTAIN VIEW AVE.
HENDERSON TRACT
BEDFORD SUBDIVISION
BROS.
Pacific Electric Railway
Section of Proposed Channel
Scale:- 1" = 10'
FOURTH
THIRD
SECOND
WAY
COURT
SIERRA
MEADOWBROOK PARK
MOUNTAIN VIEW AVE.
LUGO AVE.
BRY
AVENUE