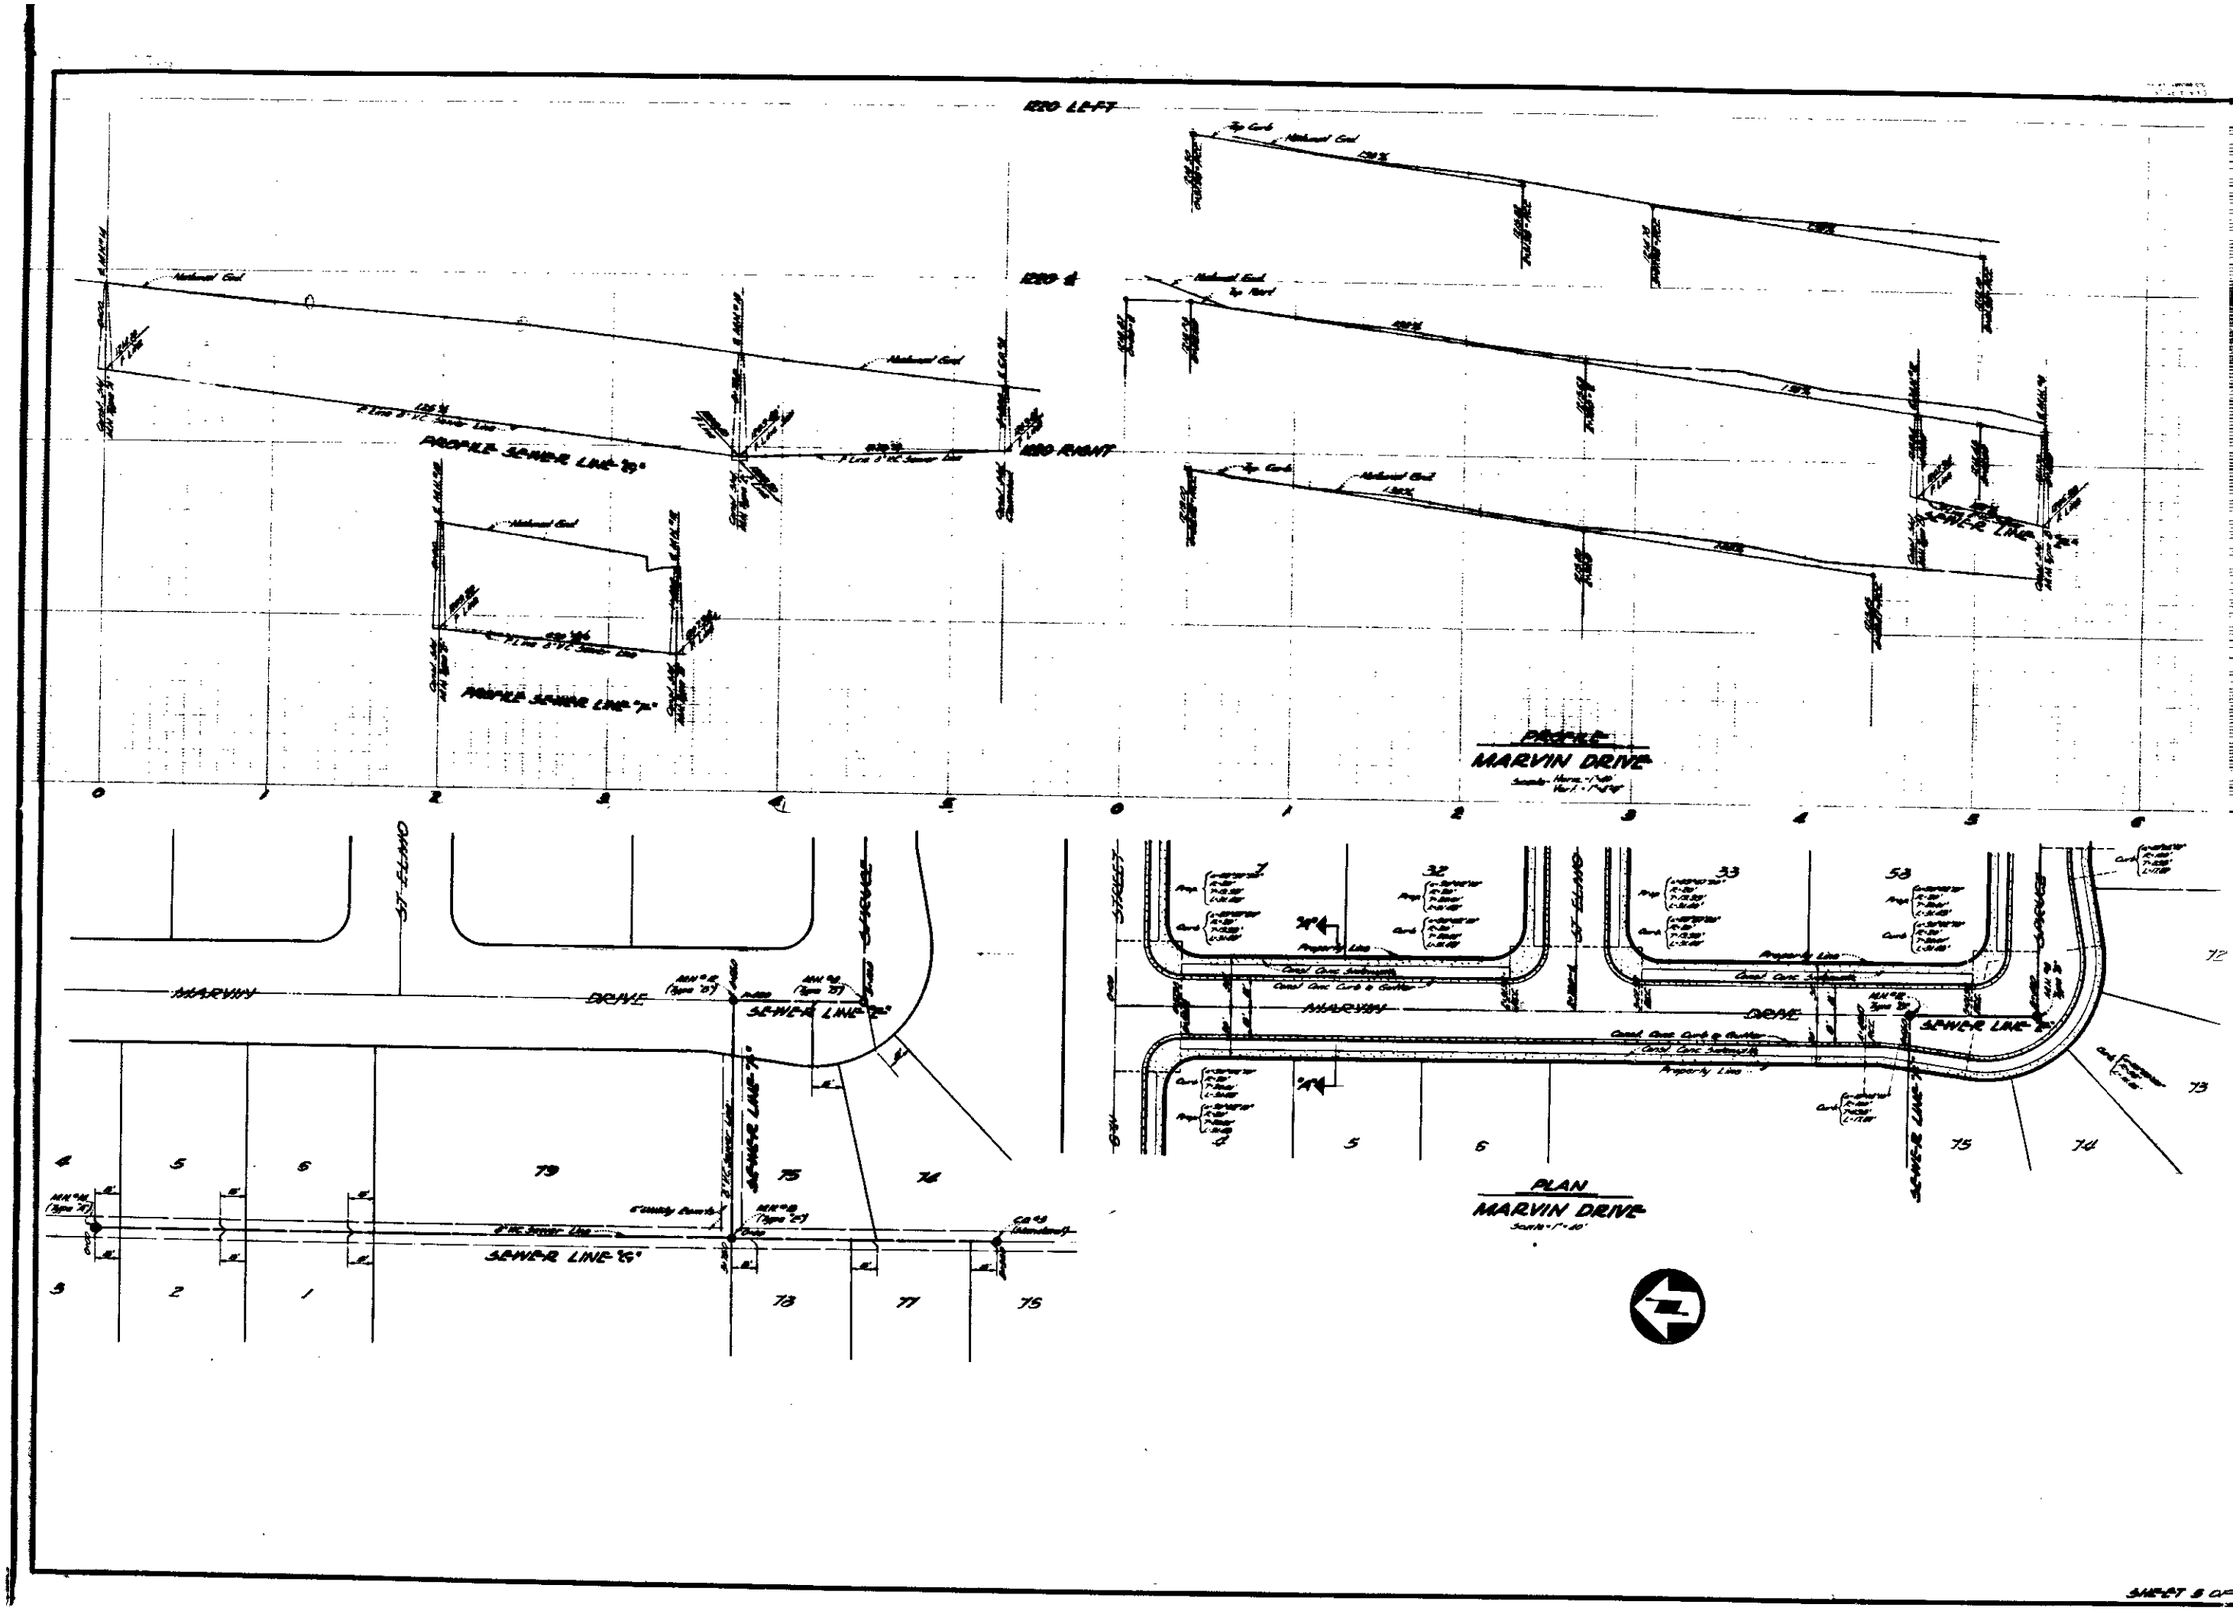
1220 LEFT
1220 ℄
1220 RIGHT
PROFILE SEWER LINE "F"
PROFILE SEWER LINE "G"
PROFILE
MARVIN DRIVE
MARVIN DRIVE
SEWER LINE "F"
SEWER LINE "G"
ST. ELMO
PLAN
MARVIN DRIVE
Property Line
Concrete Curb & Gutter
Concrete Sidewalk
SHEET 8 OF