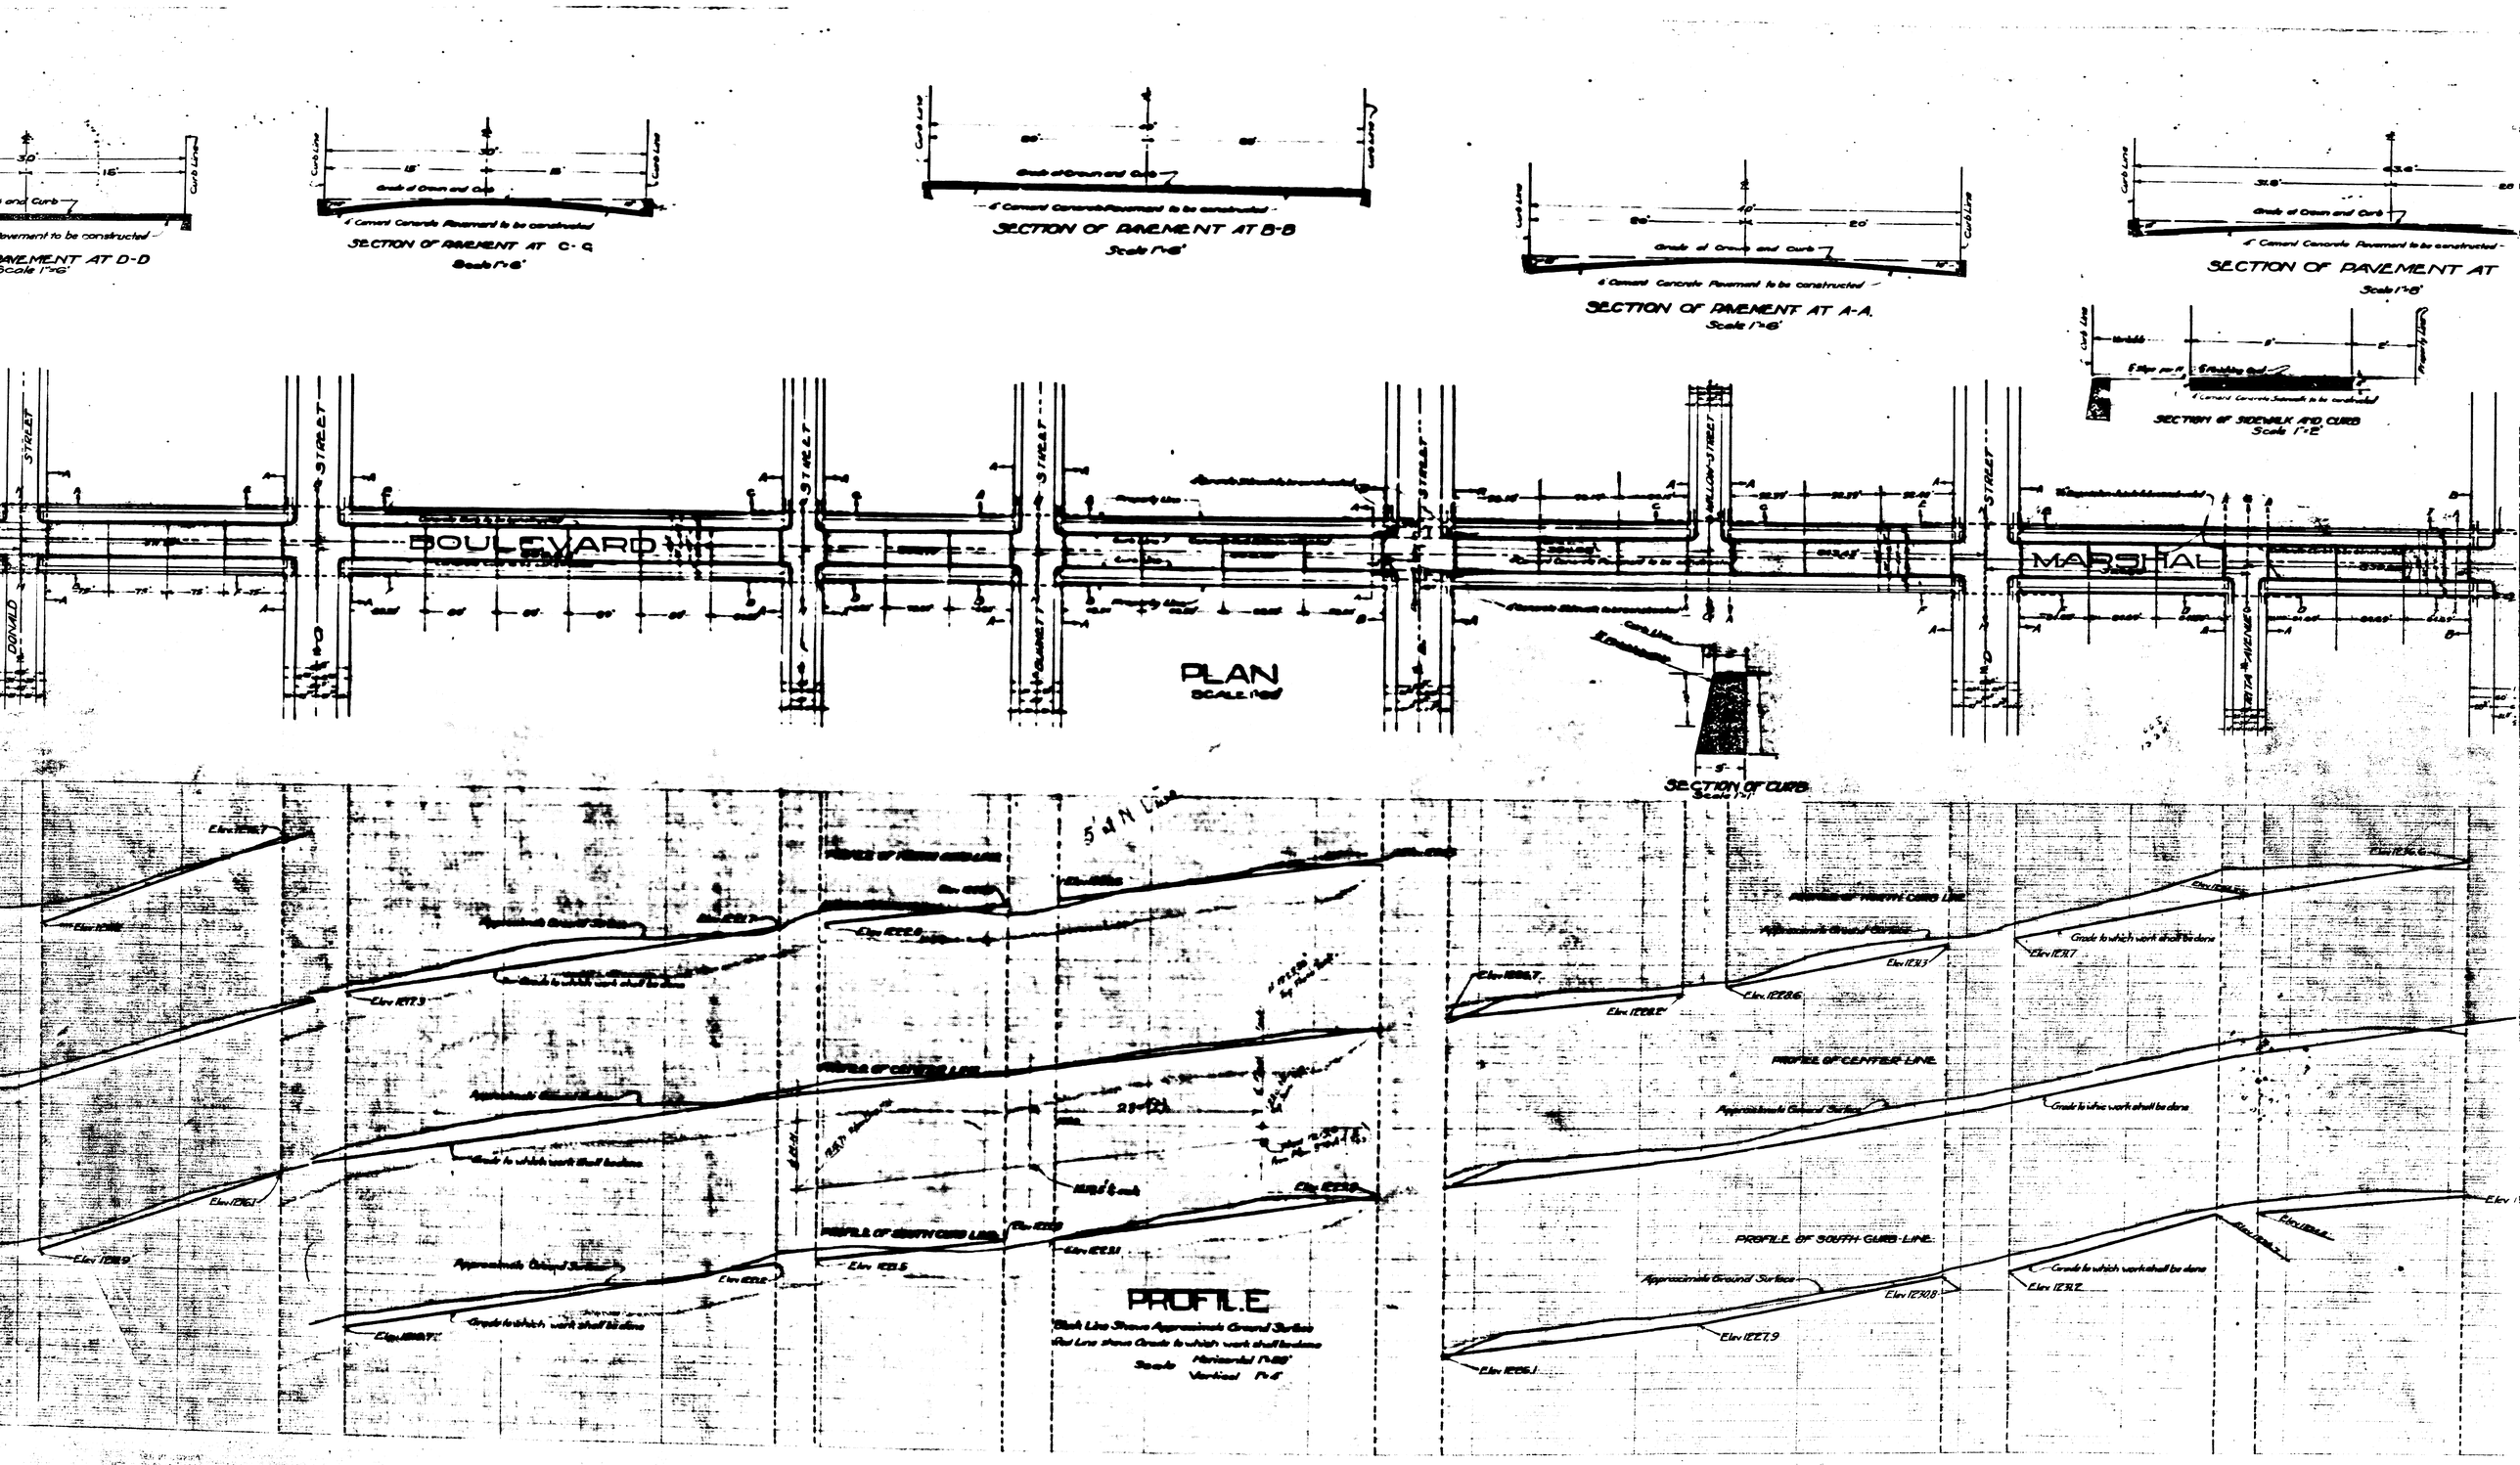
SECTION OF PAVEMENT AT D-D
SECTION OF PAVEMENT AT C-C
Scale 1"=6'
SECTION OF PAVEMENT AT B-B
Scale 1"=6'
SECTION OF PAVEMENT AT A-A.
Scale 1"=6'
SECTION OF PAVEMENT AT
Scale 1"=6'
SECTION OF SIDEWALK AND CURB
Scale 1"=2'
Curb Line
Grade of Crown and Curb
4" Cement Concrete Pavement to be constructed
DONALD STREET
BOULEVARD
STREET
MILLOW STREET
MARSHAL
PLAN
SCALE 1"=50'
SECTION OF CURB
PROFILE
Black Line Shows Approximate Ground Surface
Red Line Shows Grade to which work shall be done
Scale Horizontal 1"=50'
Vertical 1"=5'
PROFILE OF NORTH CURB LINE
PROFILE OF CENTER LINE
PROFILE OF SOUTH CURB LINE
Approximate Ground Surface
Grade to which work shall be done
Elev 1227.9
Elev 1226.1

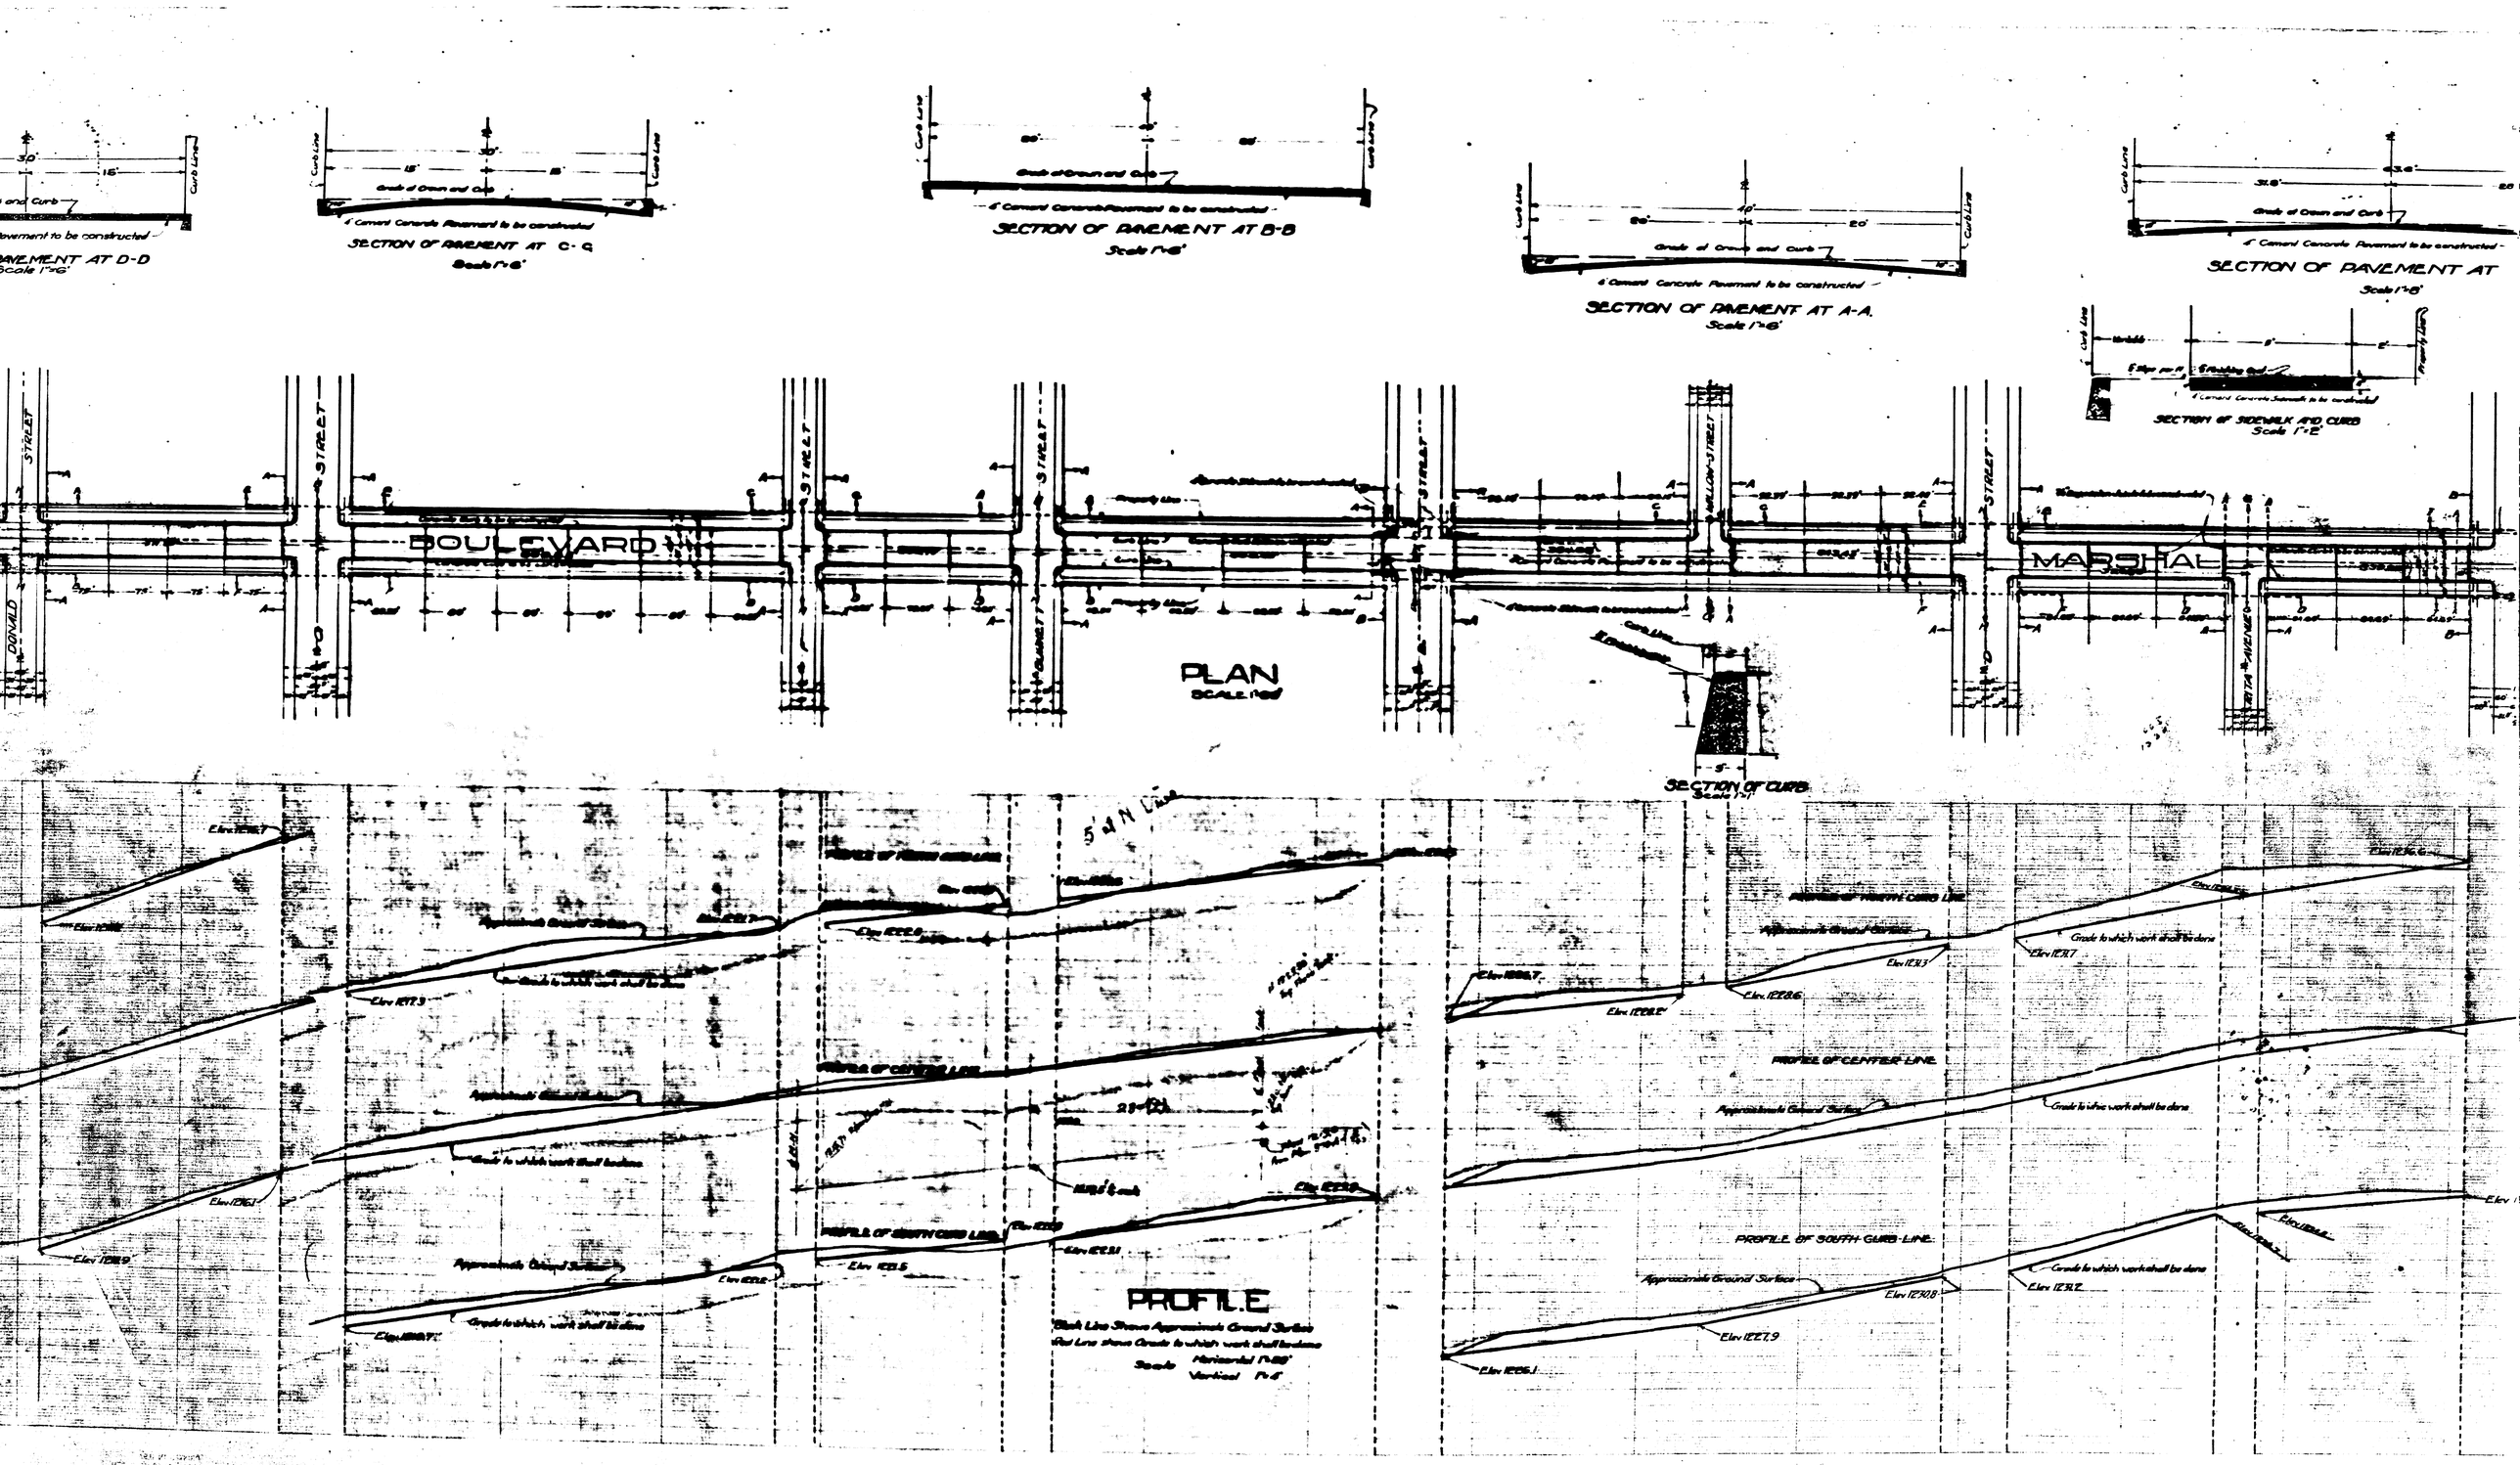
SECTION OF PAVEMENT AT D-D
SECTION OF PAVEMENT AT C-C
Scale 1"=6'
SECTION OF PAVEMENT AT B-B
Scale 1"=6'
SECTION OF PAVEMENT AT A-A.
Scale 1"=6'
SECTION OF PAVEMENT AT
Scale 1"=6'
SECTION OF SIDEWALK AND CURB
Scale 1"=2'
Curb Line
Grade of Crown and Curb
4" Cement Concrete Pavement to be constructed
DONALD STREET
BOULEVARD
STREET
MILLOW STREET
MARSHAL
PLAN
SCALE 1"=50'
SECTION OF CURB
PROFILE
Black Line Shows Approximate Ground Surface
Red Line Shows Grade to which work shall be done
Scale Horizontal 1"=50'
Vertical 1"=5'
PROFILE OF NORTH CURB LINE
PROFILE OF CENTER LINE
PROFILE OF SOUTH CURB LINE
Approximate Ground Surface
Grade to which work shall be done
Elev 1227.9
Elev 1226.1
