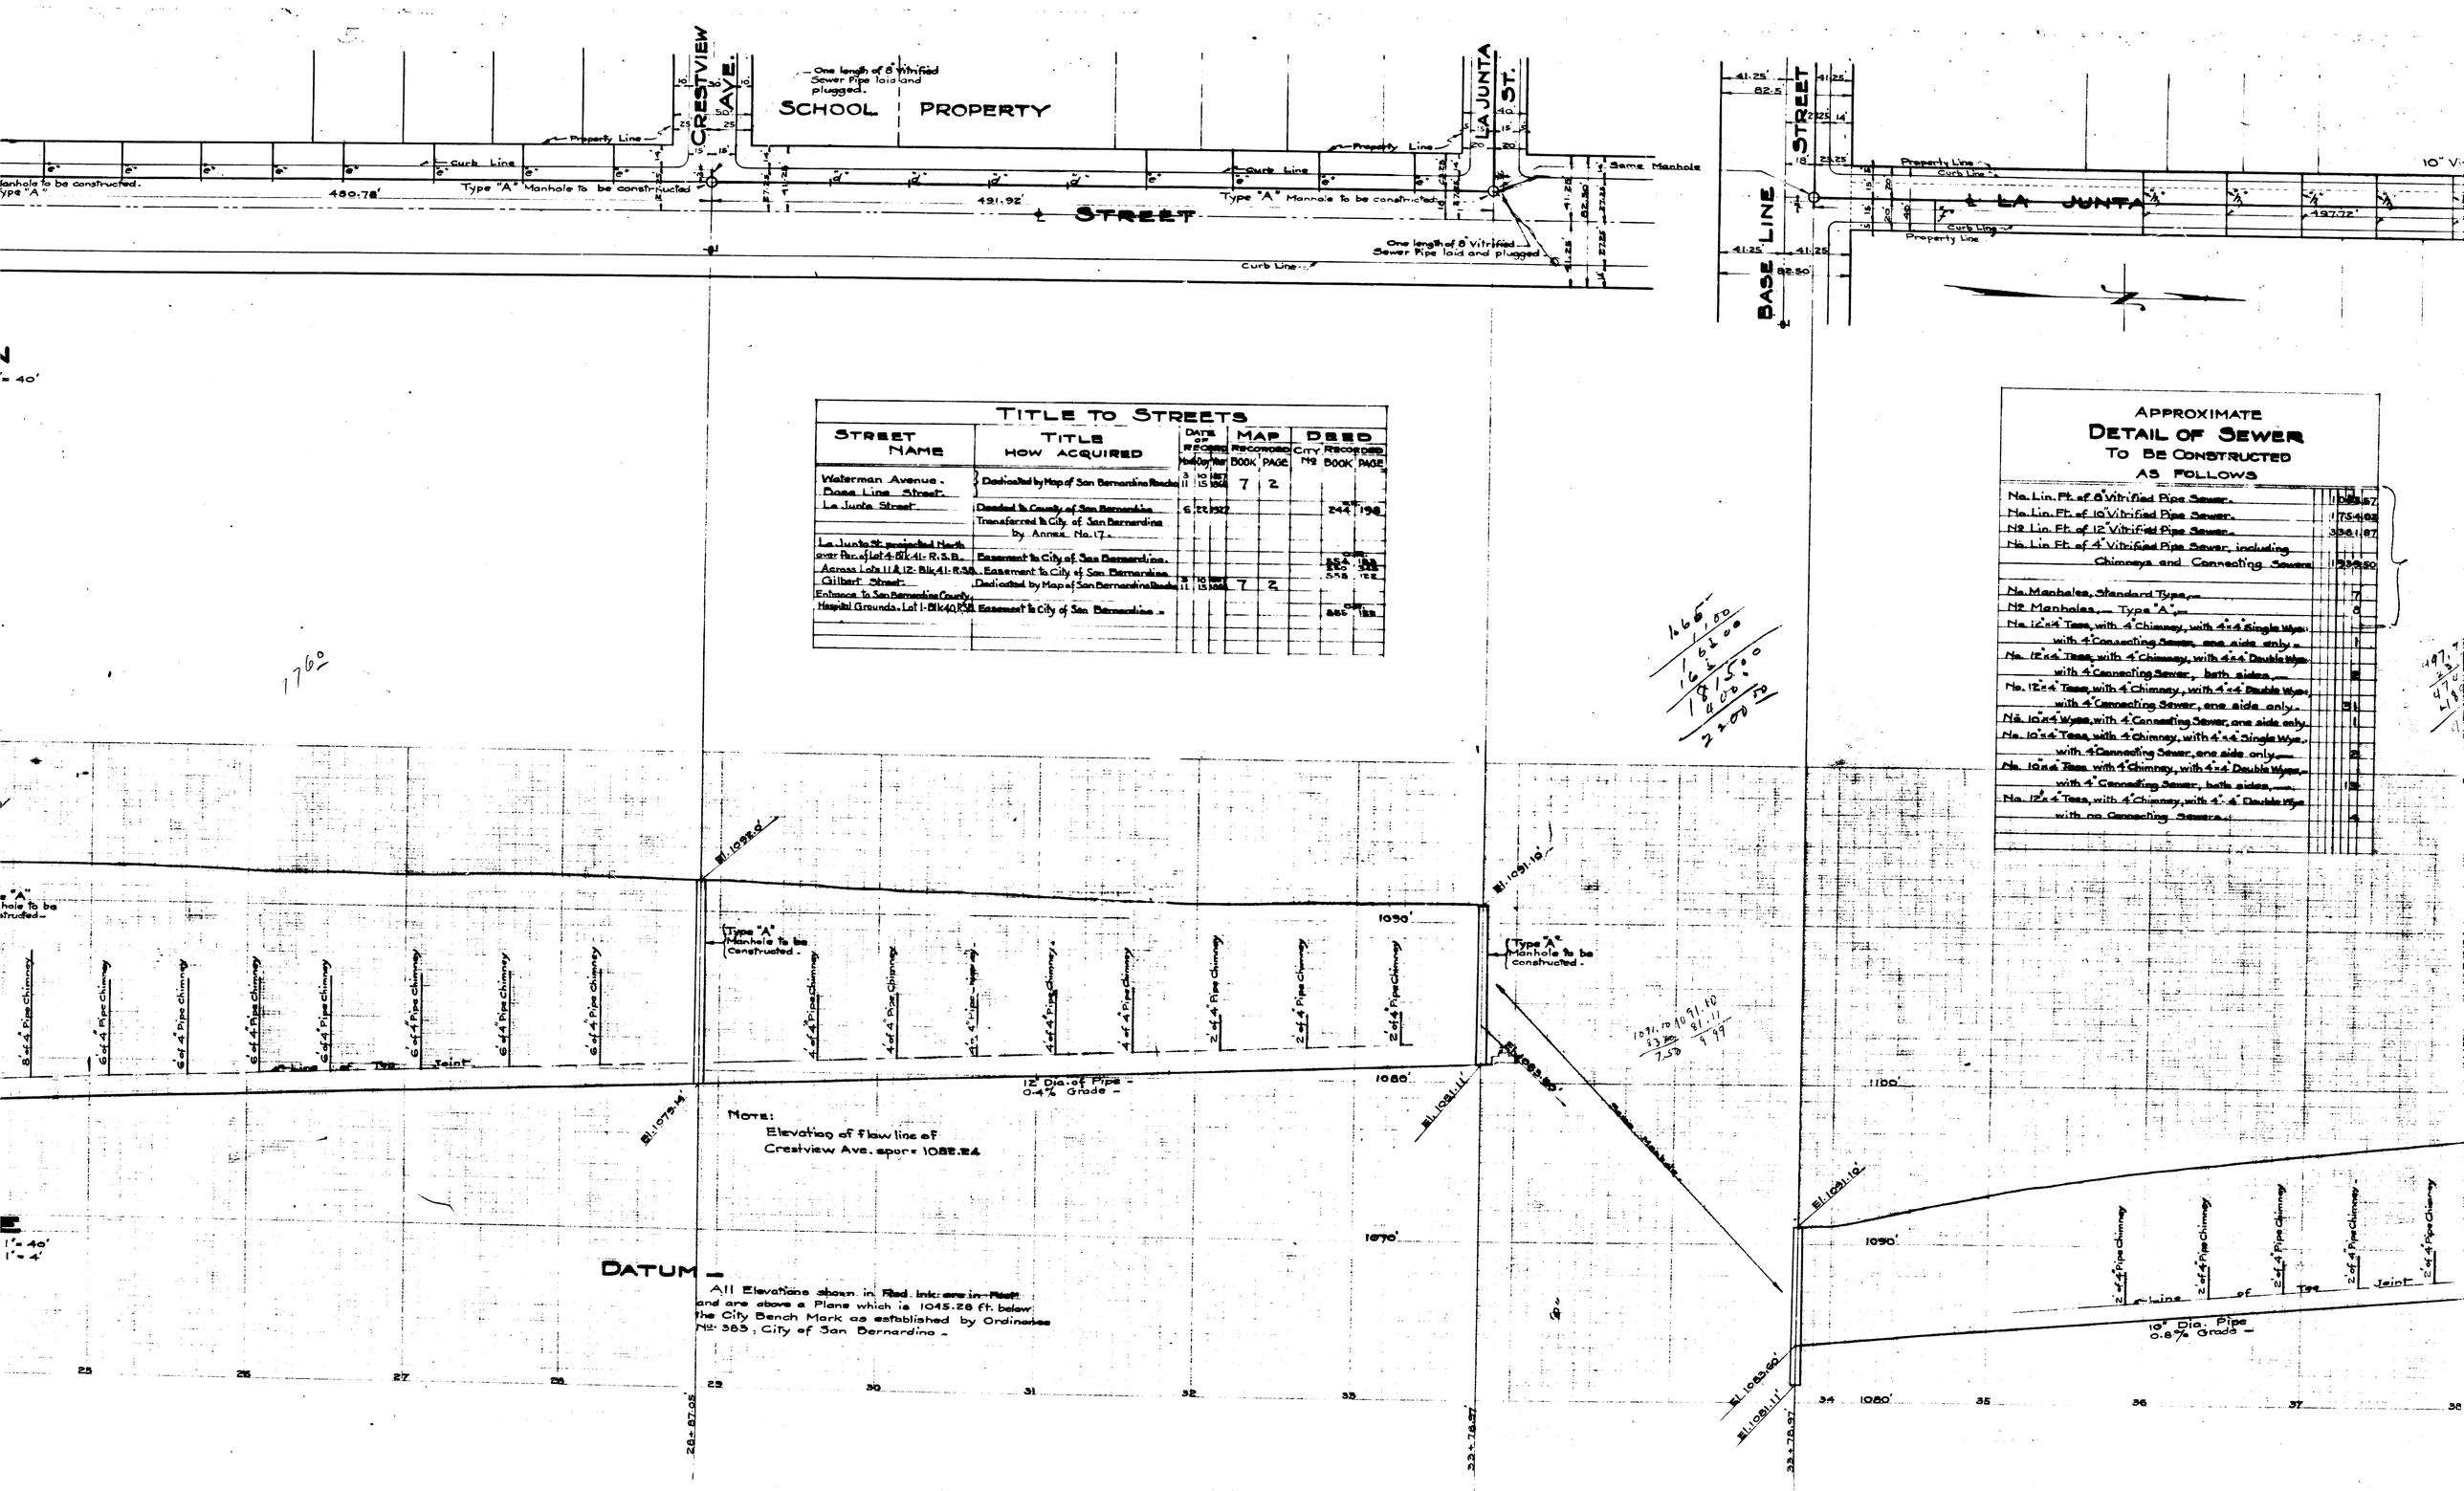
CRESTVIEW AVE.
One length of 8" Vitrified Sewer Pipe laid and plugged.
SCHOOL PROPERTY
Property Line
Curb Line
Manhole to be constructed.
Type "A"
480.78'
Type "A" Manhole to be constructed
491.92'
Type "A" Manhole to be constructed.
LA JUNTA ST.
Same Manhole
STREET
One length of 8" Vitrified Sewer Pipe laid and plugged
Curb Line
41.25'
82.5
BASE LINE
STREET
Property Line
Curb Line
℄ LA JUNTA
197.72'
41.25'
82.50'
10" V
= 40'
1760
Type "A" Manhole to be constructed.
8 of 4" Pipe Chimney
6 of 4" Pipe Chimney
Line of Tee Joint
4 of 4" Pipe Chimney
2 of 4" Pipe Chimney
El. 1092.0'
El. 1091.10'
El. 1073.14'
El. 1081.11'
El. 1083.00'
1090'
1080'
1070'
1100'
12" Dia. of Pipe - 0.4% Grade -
10" Dia. Pipe 0.8% Grade -
Same Manhole
Type "A" Manhole to be constructed.
Type "A" Manhole to be constructed.
Note:
Elevation of flow line of Crestview Ave. sewer = 1088.24
DATUM -
All Elevations shown in Red Ink are in Feet and are above a Plane which is 1045.28 ft. below the City Bench Mark as established by Ordinance No. 383, City of San Bernardino -
25
26
27
28
29
30
31
32
33
34
35
36
37
38
28+87.05
33+78.97
1.65
1.00
1.65.00
1.65.00
1.81.50
1.40.00
2.00.00
1091.10
81.11
9.99
7.50
1.00
1.00
1.00

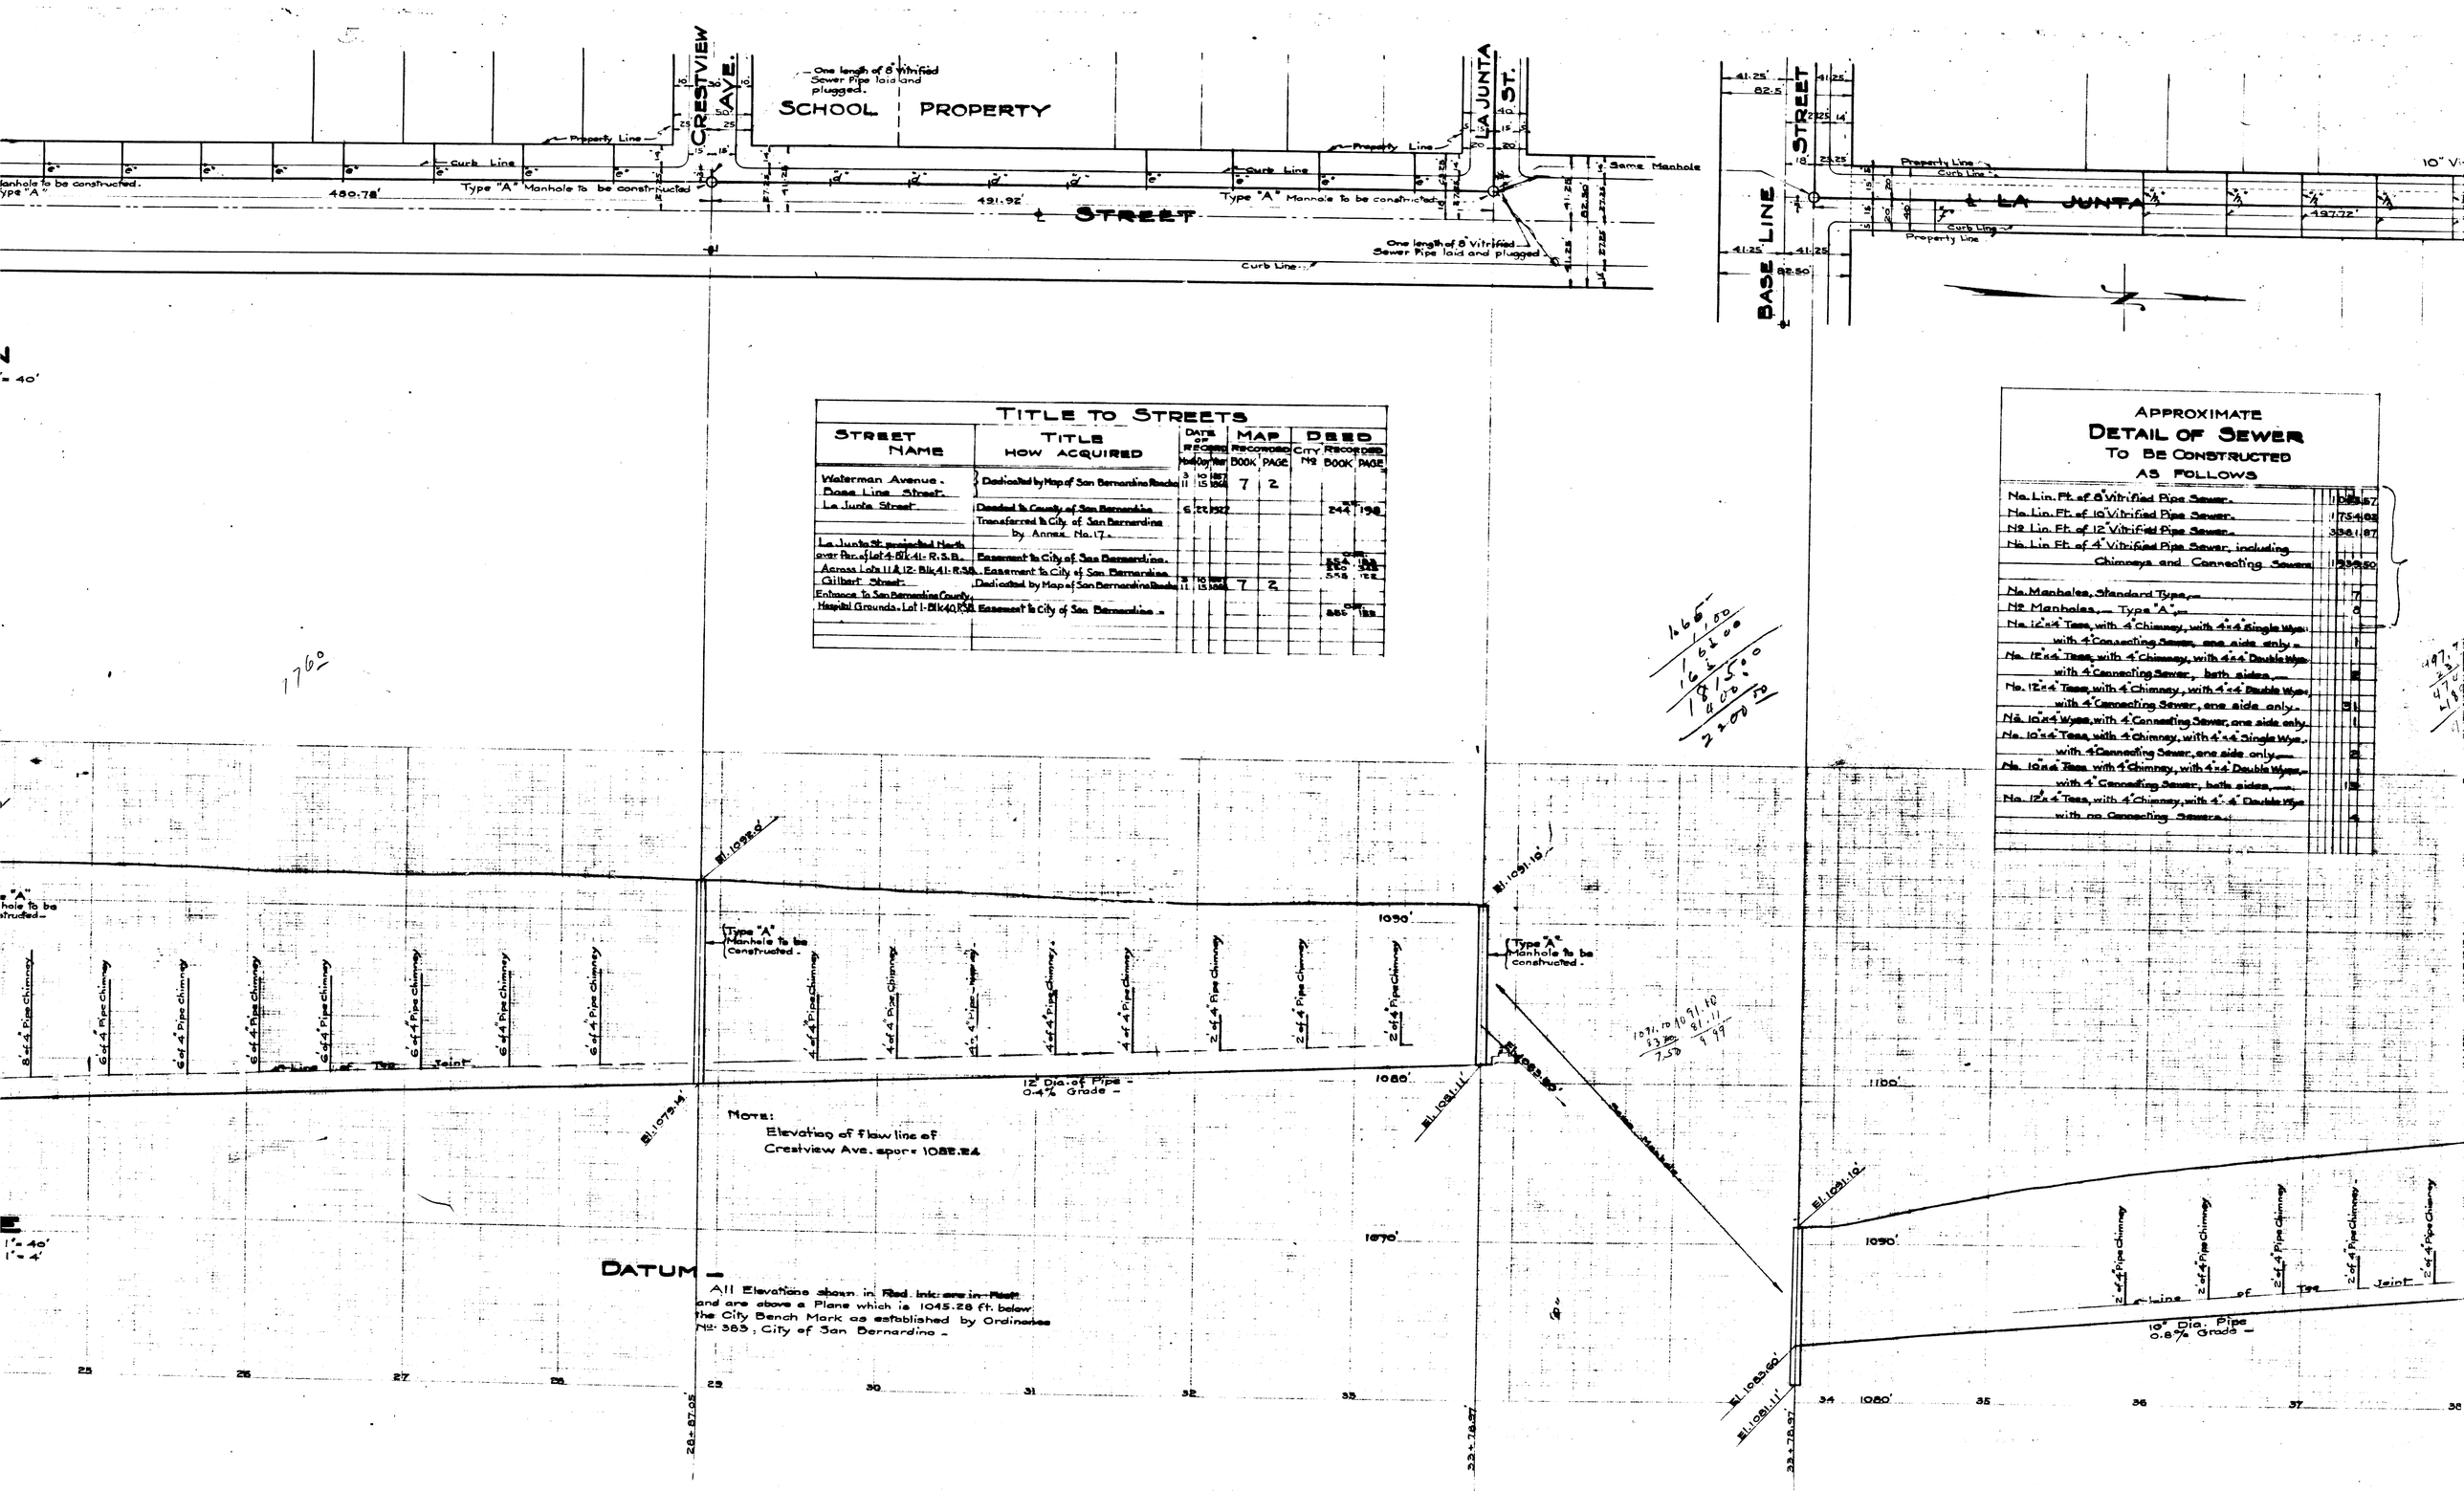
CRESTVIEW AVE.
One length of 8" Vitrified Sewer Pipe laid and plugged.
SCHOOL PROPERTY
Property Line
Curb Line
Manhole to be constructed.
Type "A"
480.78'
Type "A" Manhole to be constructed
491.92'
Type "A" Manhole to be constructed.
LA JUNTA ST.
Same Manhole
STREET
One length of 8" Vitrified Sewer Pipe laid and plugged
Curb Line
41.25'
82.5
BASE LINE
STREET
Property Line
Curb Line
℄ LA JUNTA
197.72'
41.25'
82.50'
10" V
= 40'
1760
Type "A" Manhole to be constructed.
8 of 4" Pipe Chimney
6 of 4" Pipe Chimney
Line of Tee Joint
4 of 4" Pipe Chimney
2 of 4" Pipe Chimney
El. 1092.0'
El. 1091.10'
El. 1073.14'
El. 1081.11'
El. 1083.00'
1090'
1080'
1070'
1100'
12" Dia. of Pipe - 0.4% Grade -
10" Dia. Pipe 0.8% Grade -
Same Manhole
Type "A" Manhole to be constructed.
Type "A" Manhole to be constructed.
Note:
Elevation of flow line of Crestview Ave. sewer = 1088.24
DATUM -
All Elevations shown in Red Ink are in Feet and are above a Plane which is 1045.28 ft. below the City Bench Mark as established by Ordinance No. 383, City of San Bernardino -
25
26
27
28
29
30
31
32
33
34
35
36
37
38
28+87.05
33+78.97
1.65
1.00
1.65.00
1.65.00
1.81.50
1.40.00
2.00.00
1091.10
81.11
9.99
7.50
1.00
1.00
1.00