PORTION
OF THE SOUTHERN SIERRAS POWER COMPANY'S

MAP SHOWING
RIGHT OF WAY
FOR
ELECTRICAL LINES
FOR THE
TRANSMISSION AND DISTRIBUTION
OF
ELECTRICAL POWER
THROUGH
THE ANGELES NATIONAL FOREST

SAN BERNARDINO COUNTY, CAL.

SCALE:- 1 IN=1000 FT.

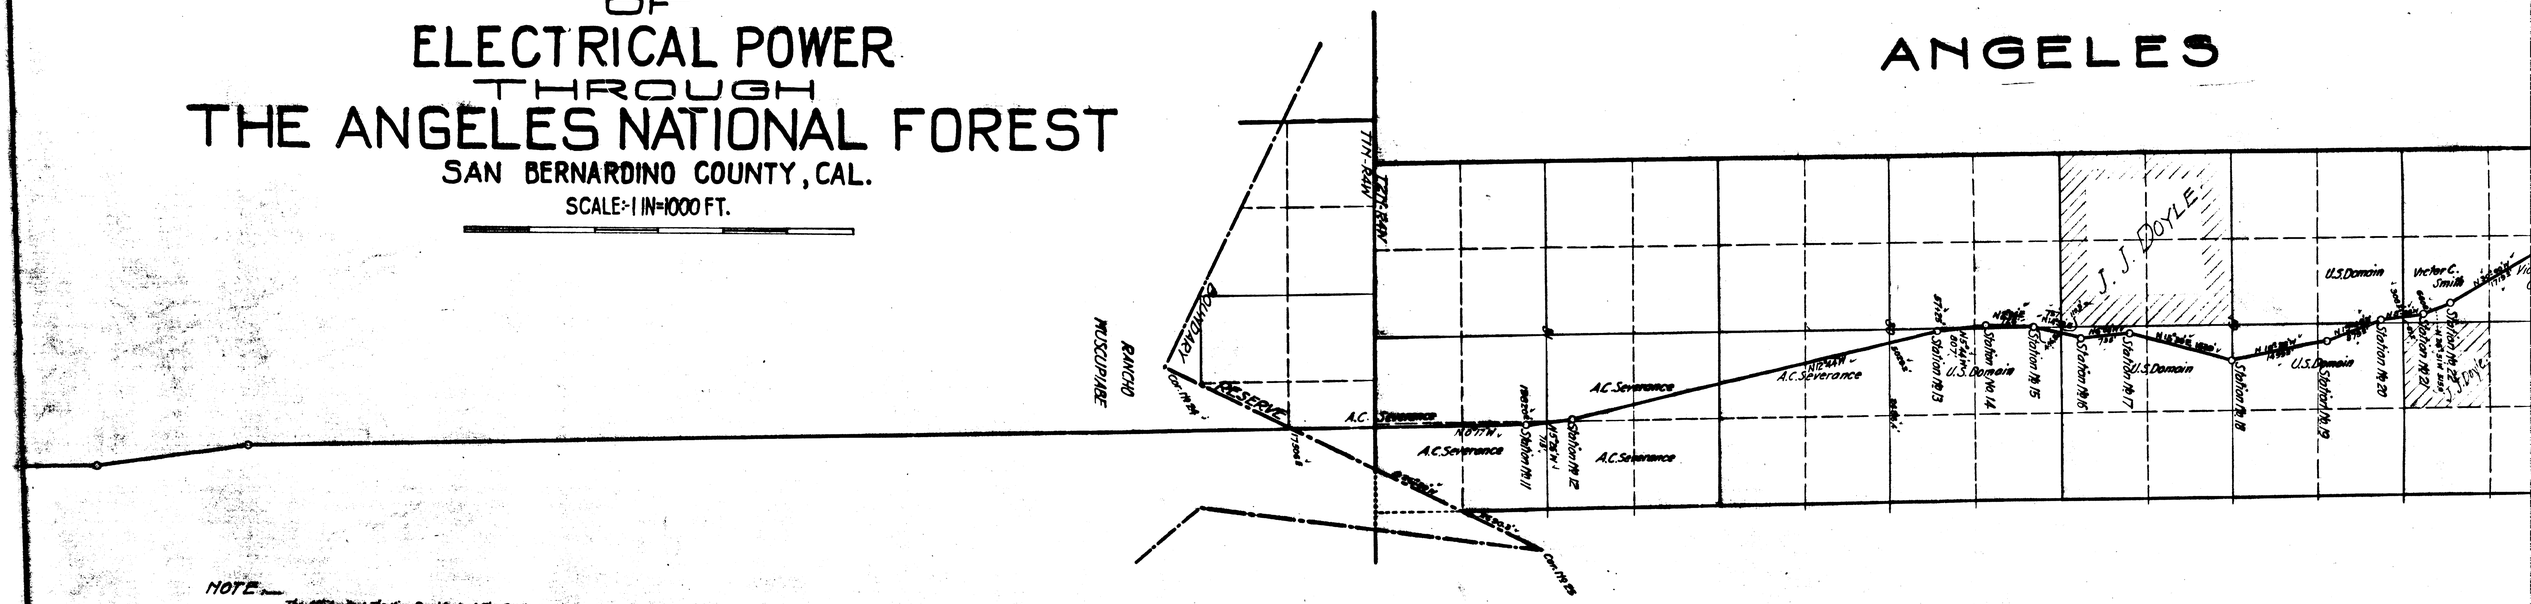

NOTE:- The Affidavit of The Vice-President of The Southern Sierras Power Company, and also The Affidavit of The Engineer of The Southern Sierras Power Company, are shown upon the original map from which this is traced, but are omitted from this Map.
From above noted Engineer's Affidavit, the Survey for Right of Way was made between August 15th 1911 and December 9th 1911.