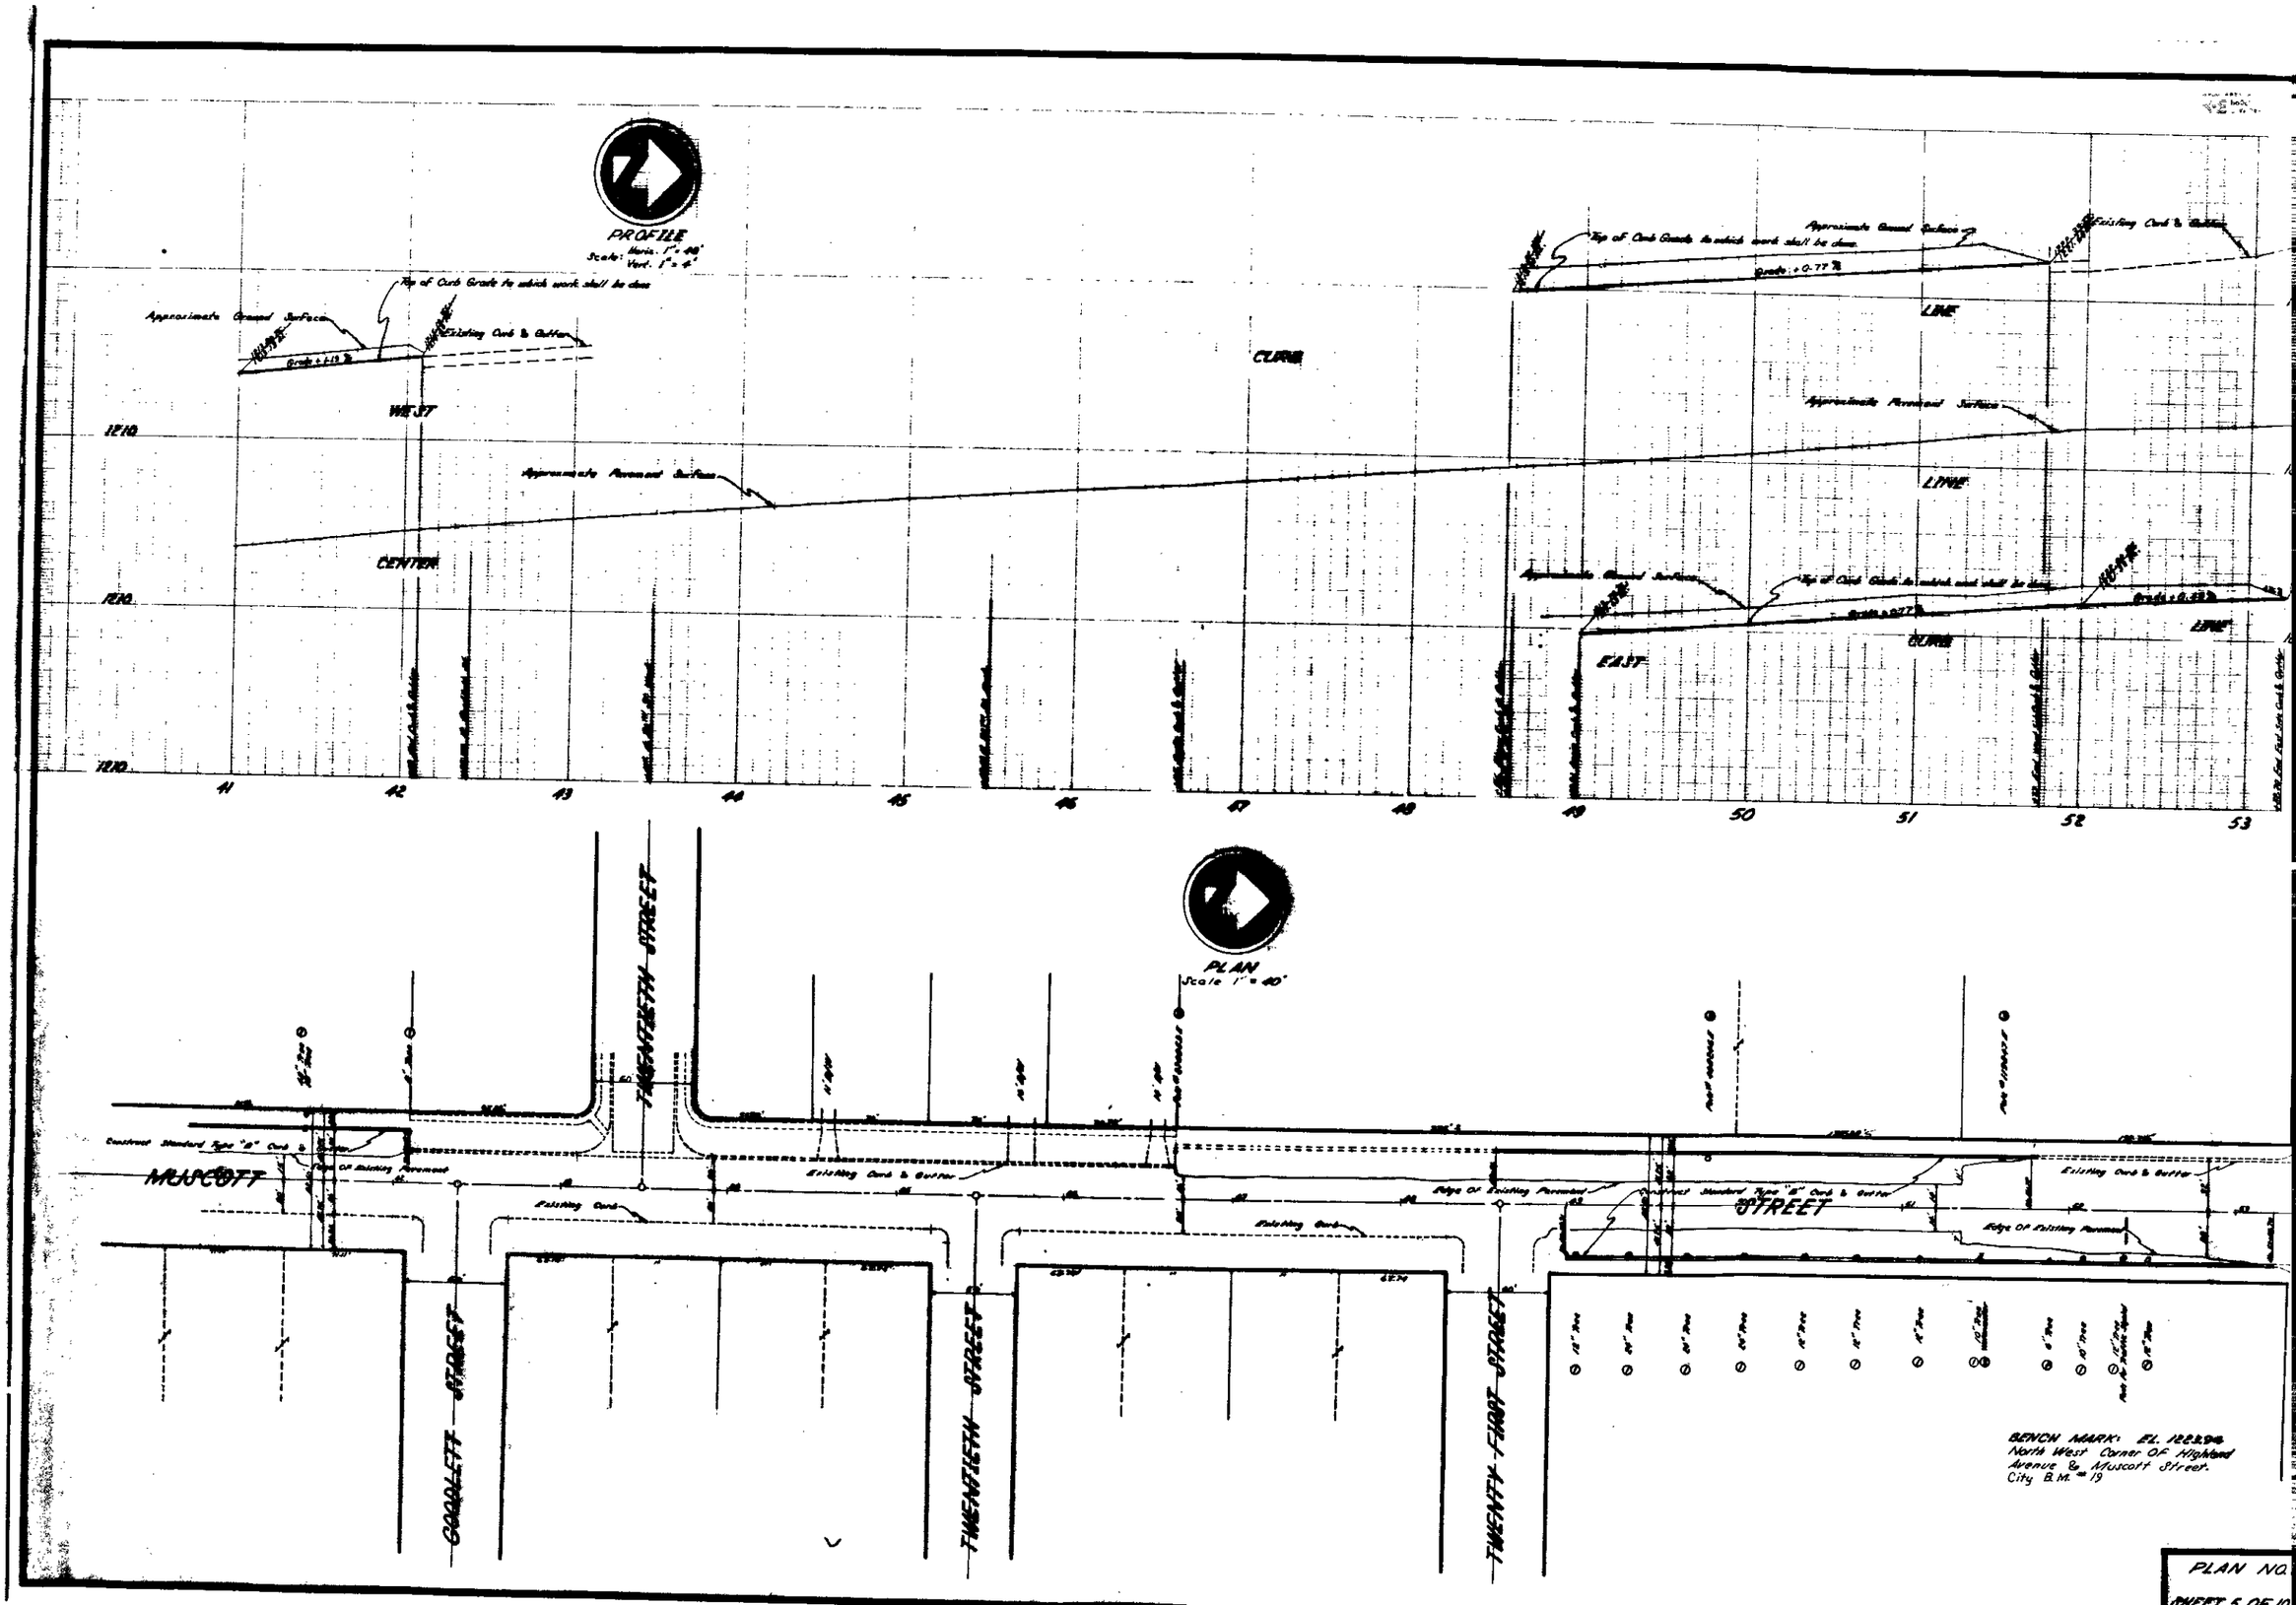

PLAN NO.

SHEET 5 OF 10

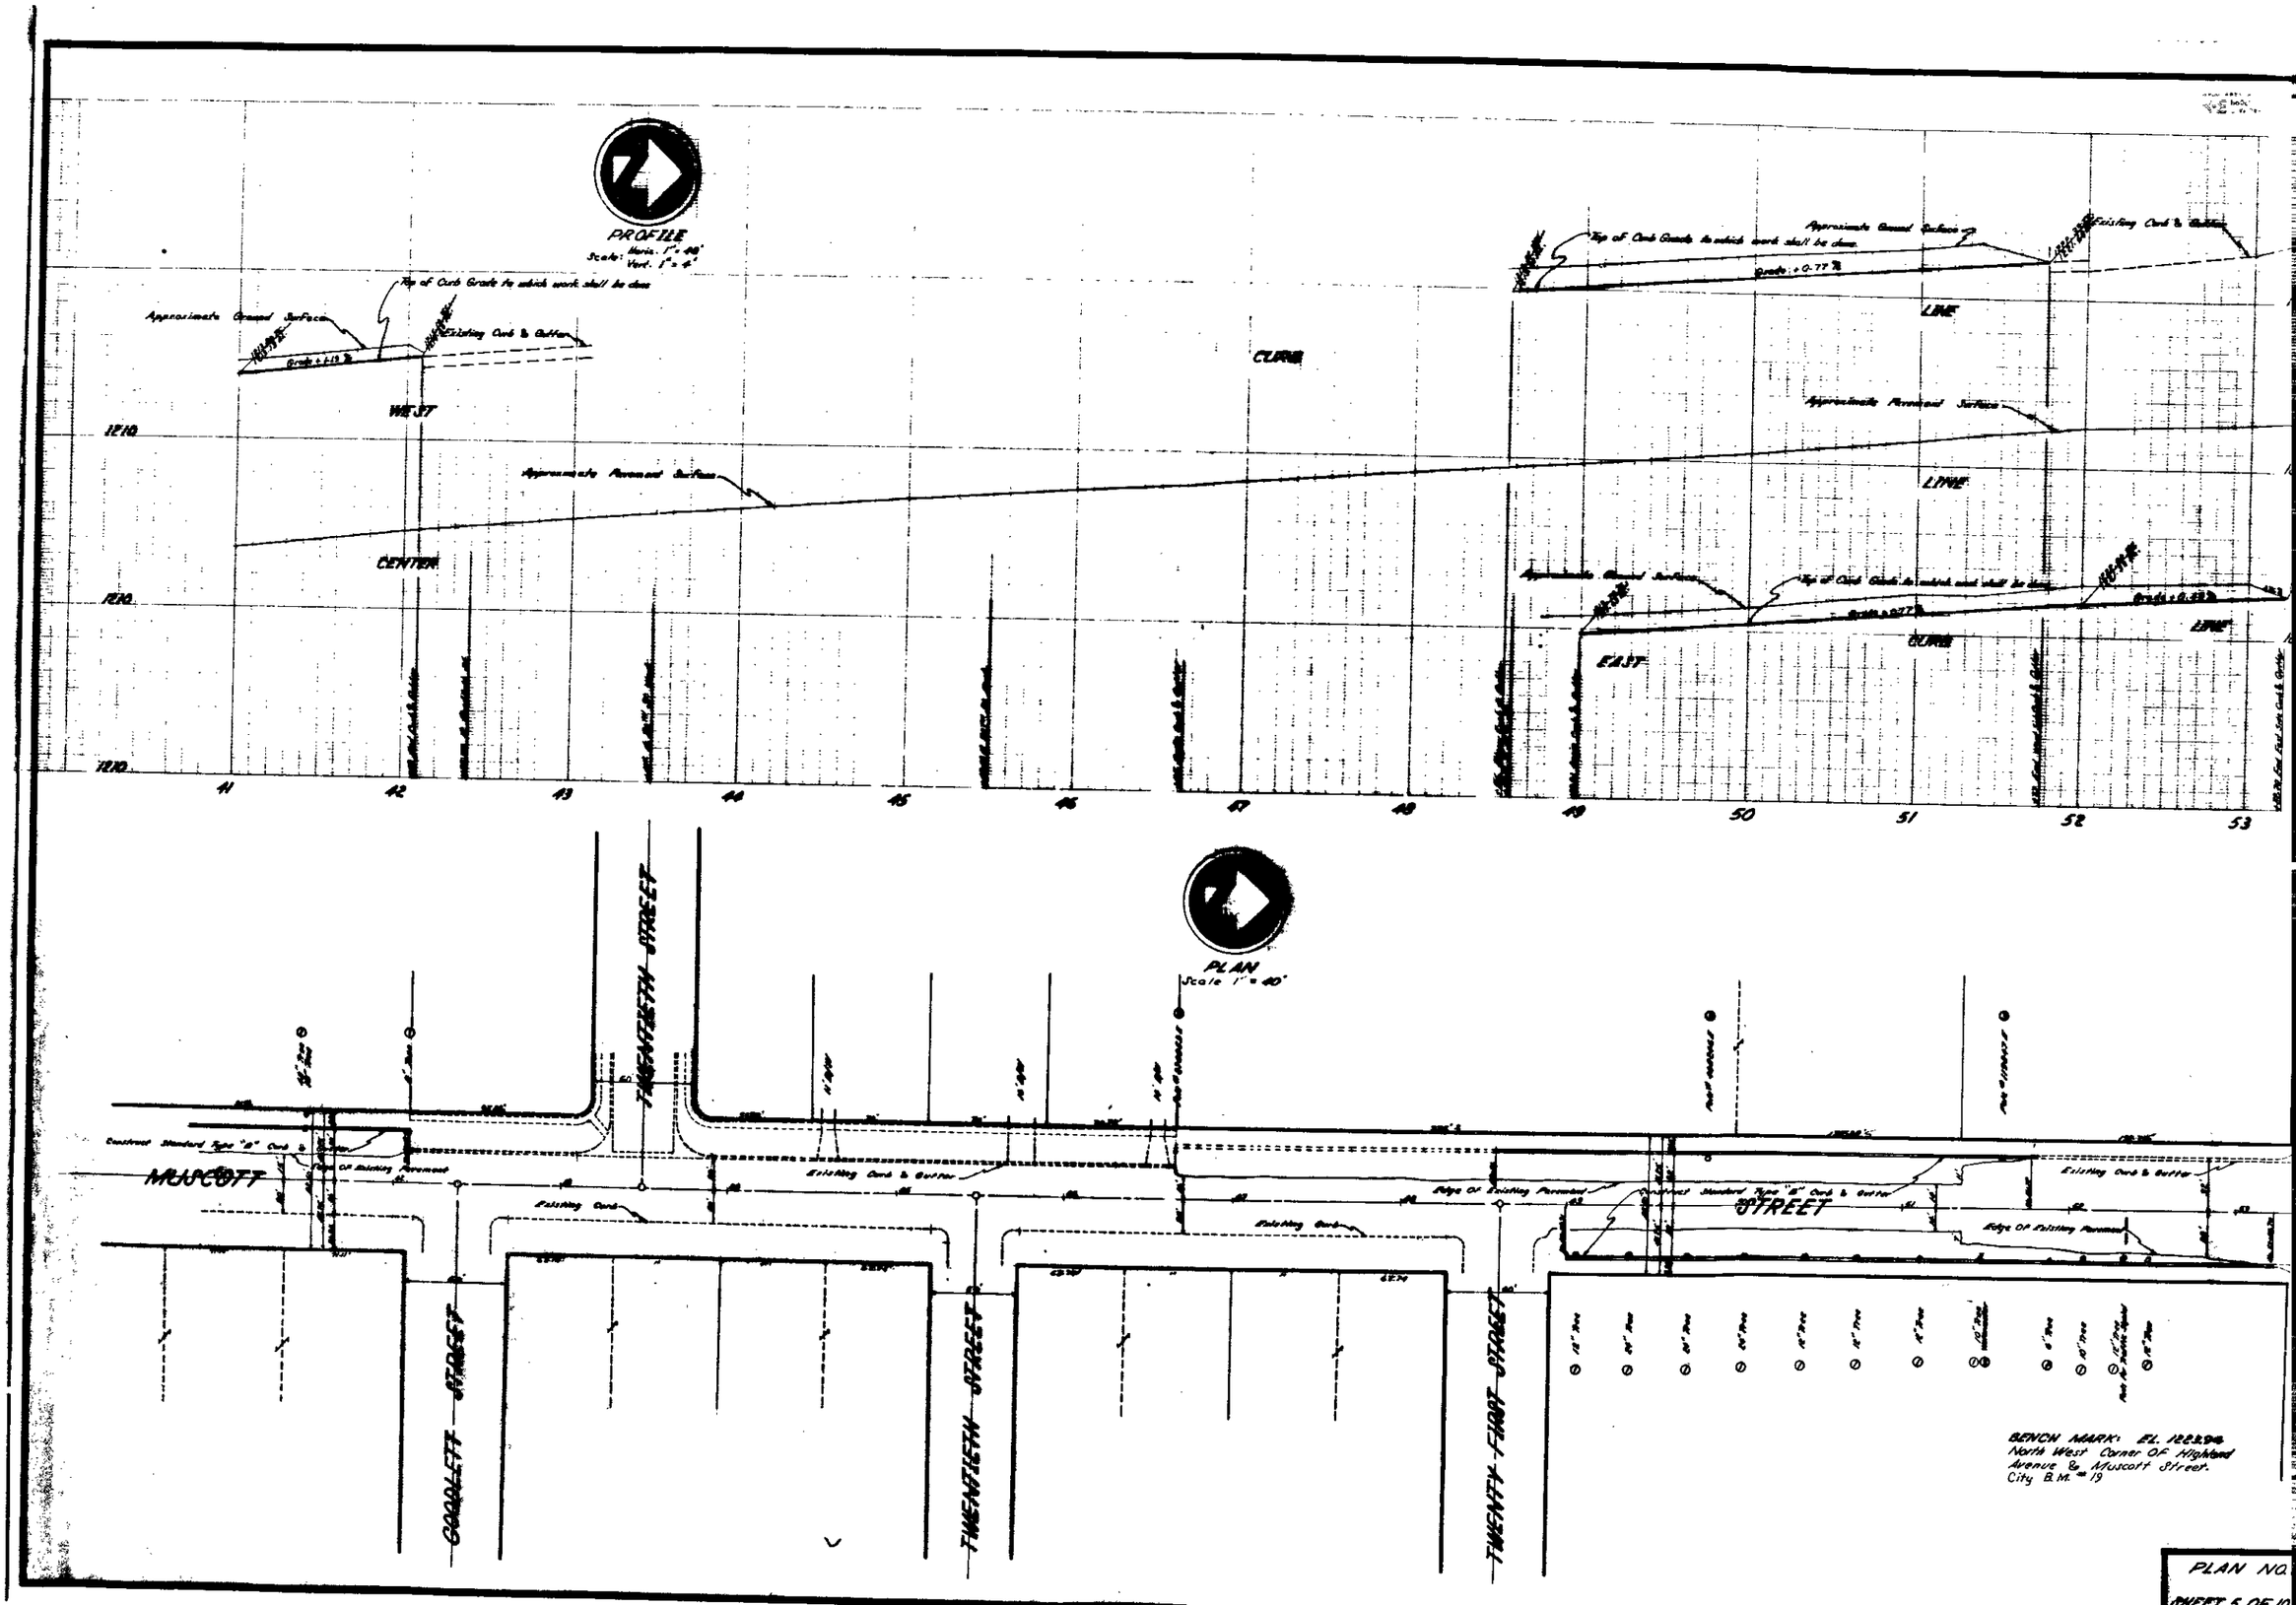

PLAN NO.

SHEET 5 OF 10