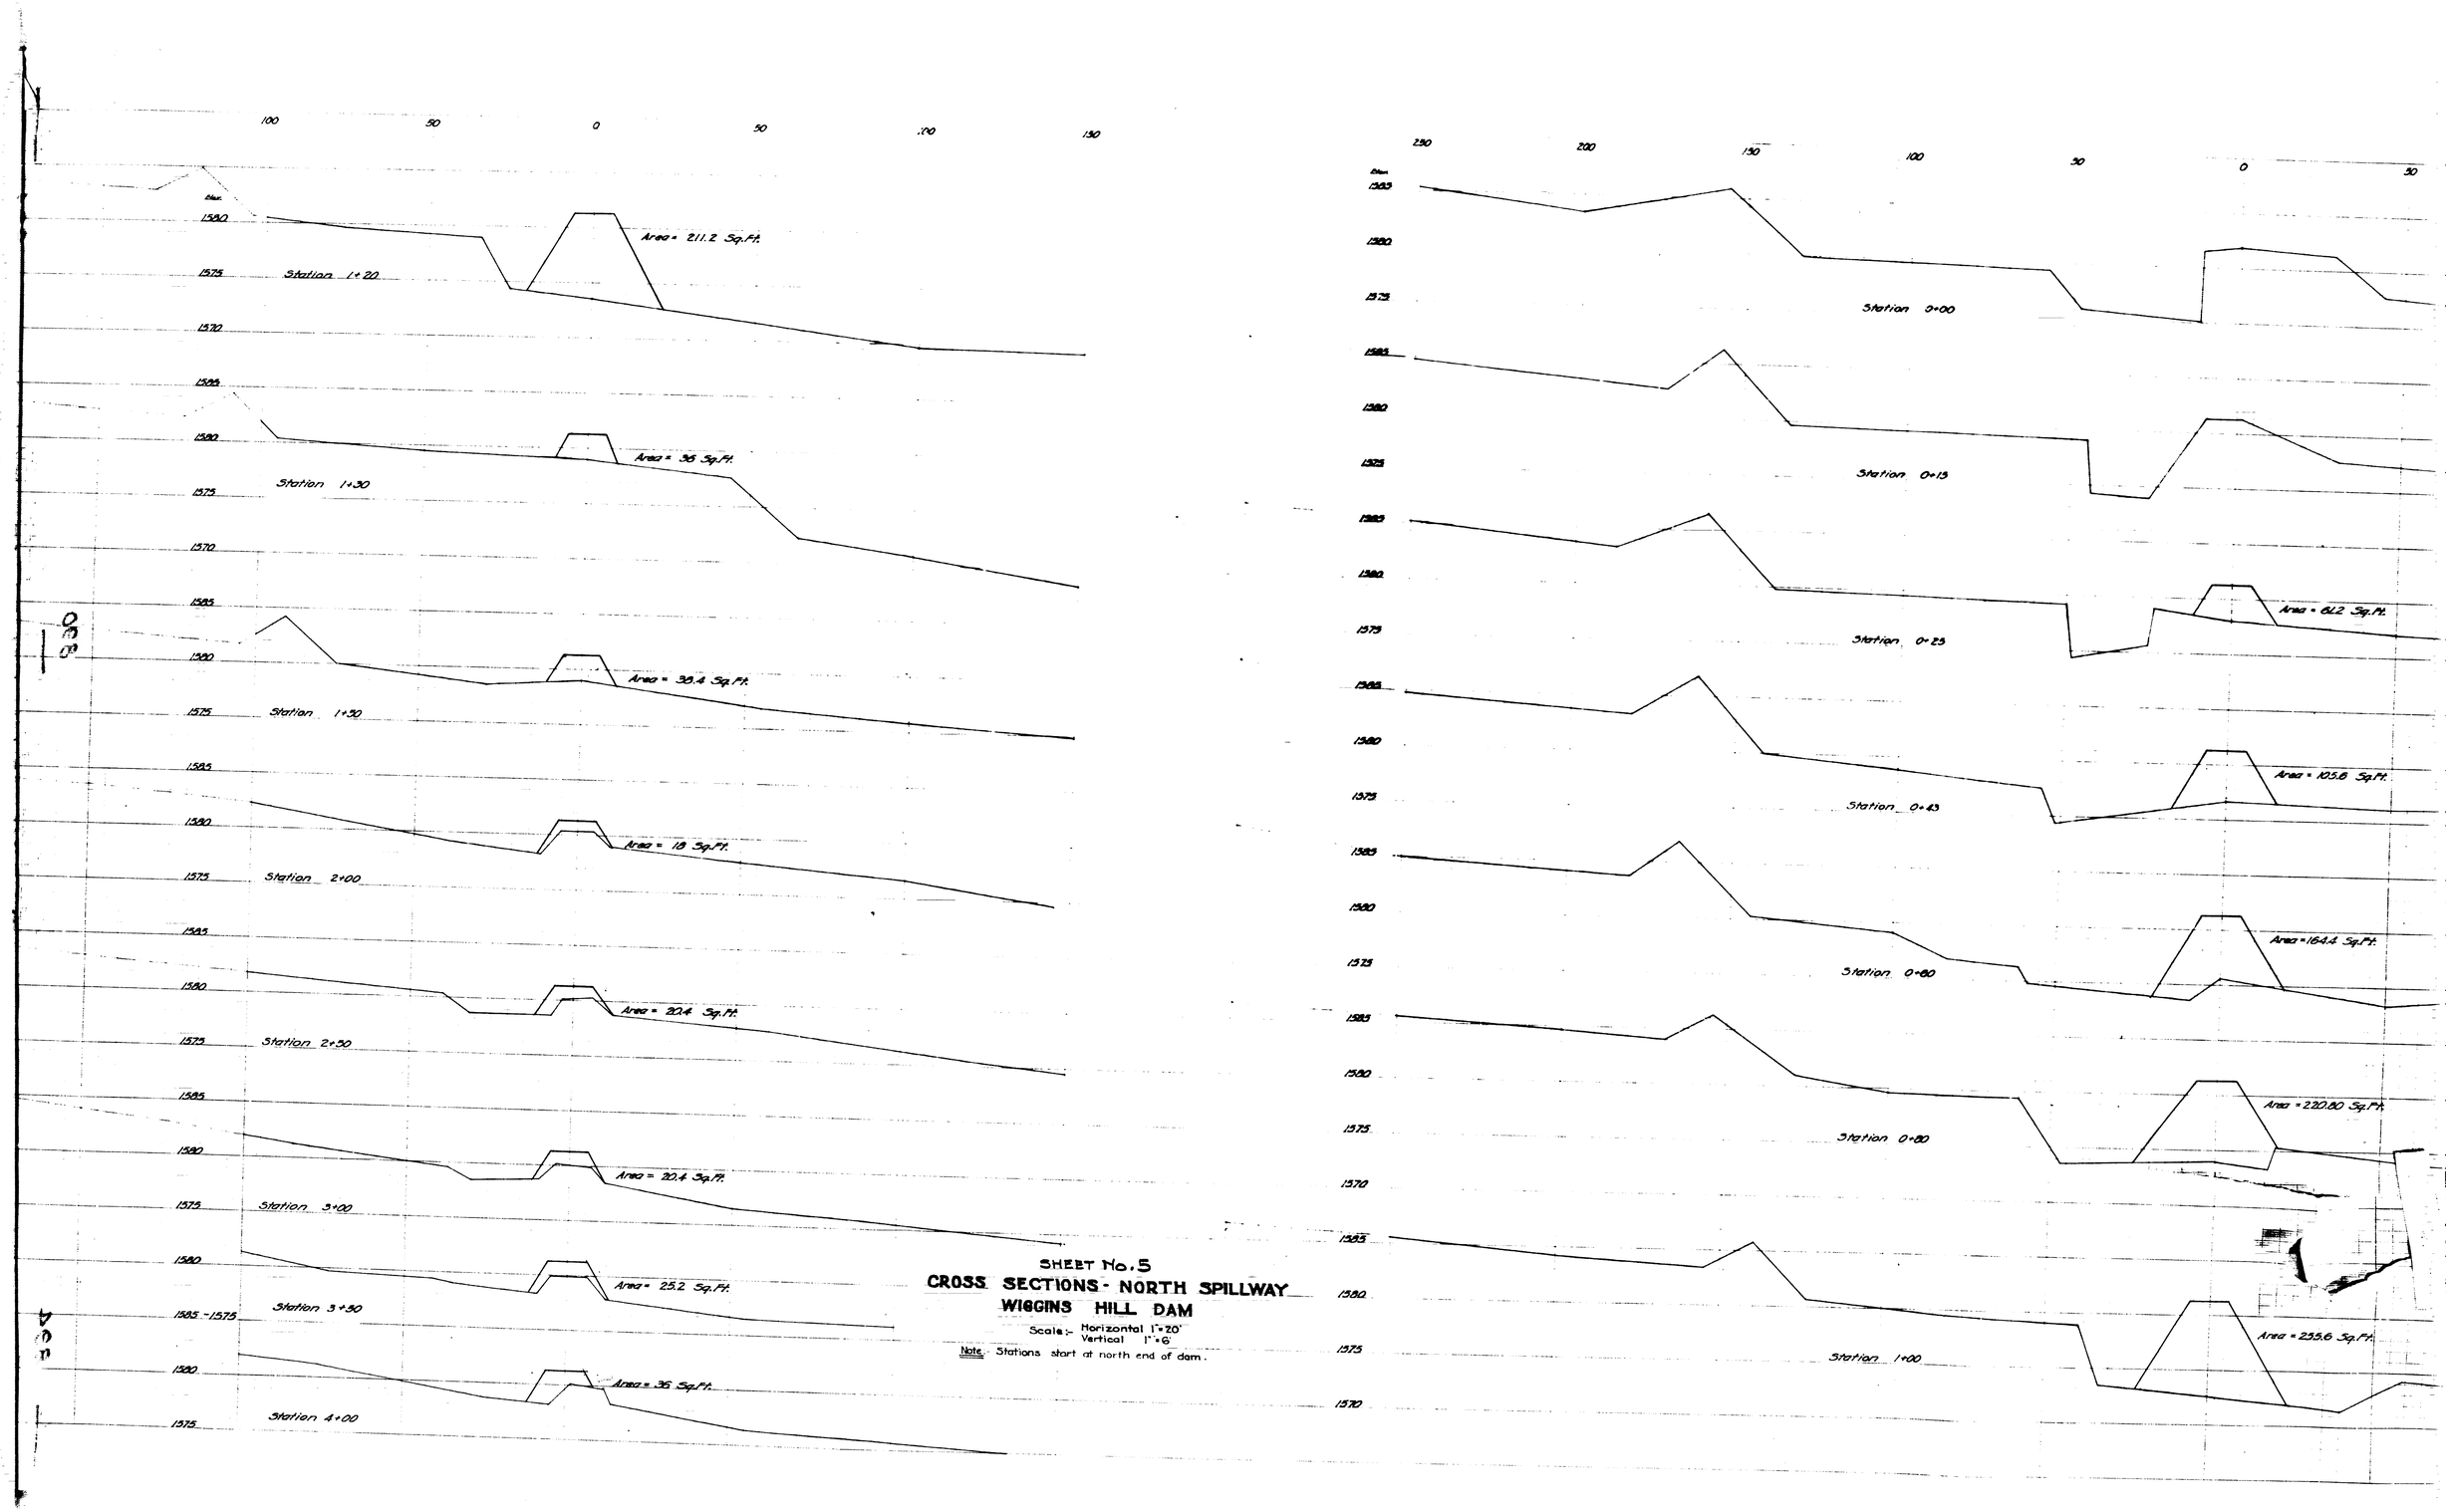

SHEET No. 5

CROSS SECTIONS - NORTH SPILLWAY

WIGGINS HILL DAM

Scale :- Horizontal 1" = 20'
Vertical 1" = 6'

Note. Stations start at north end of dam.