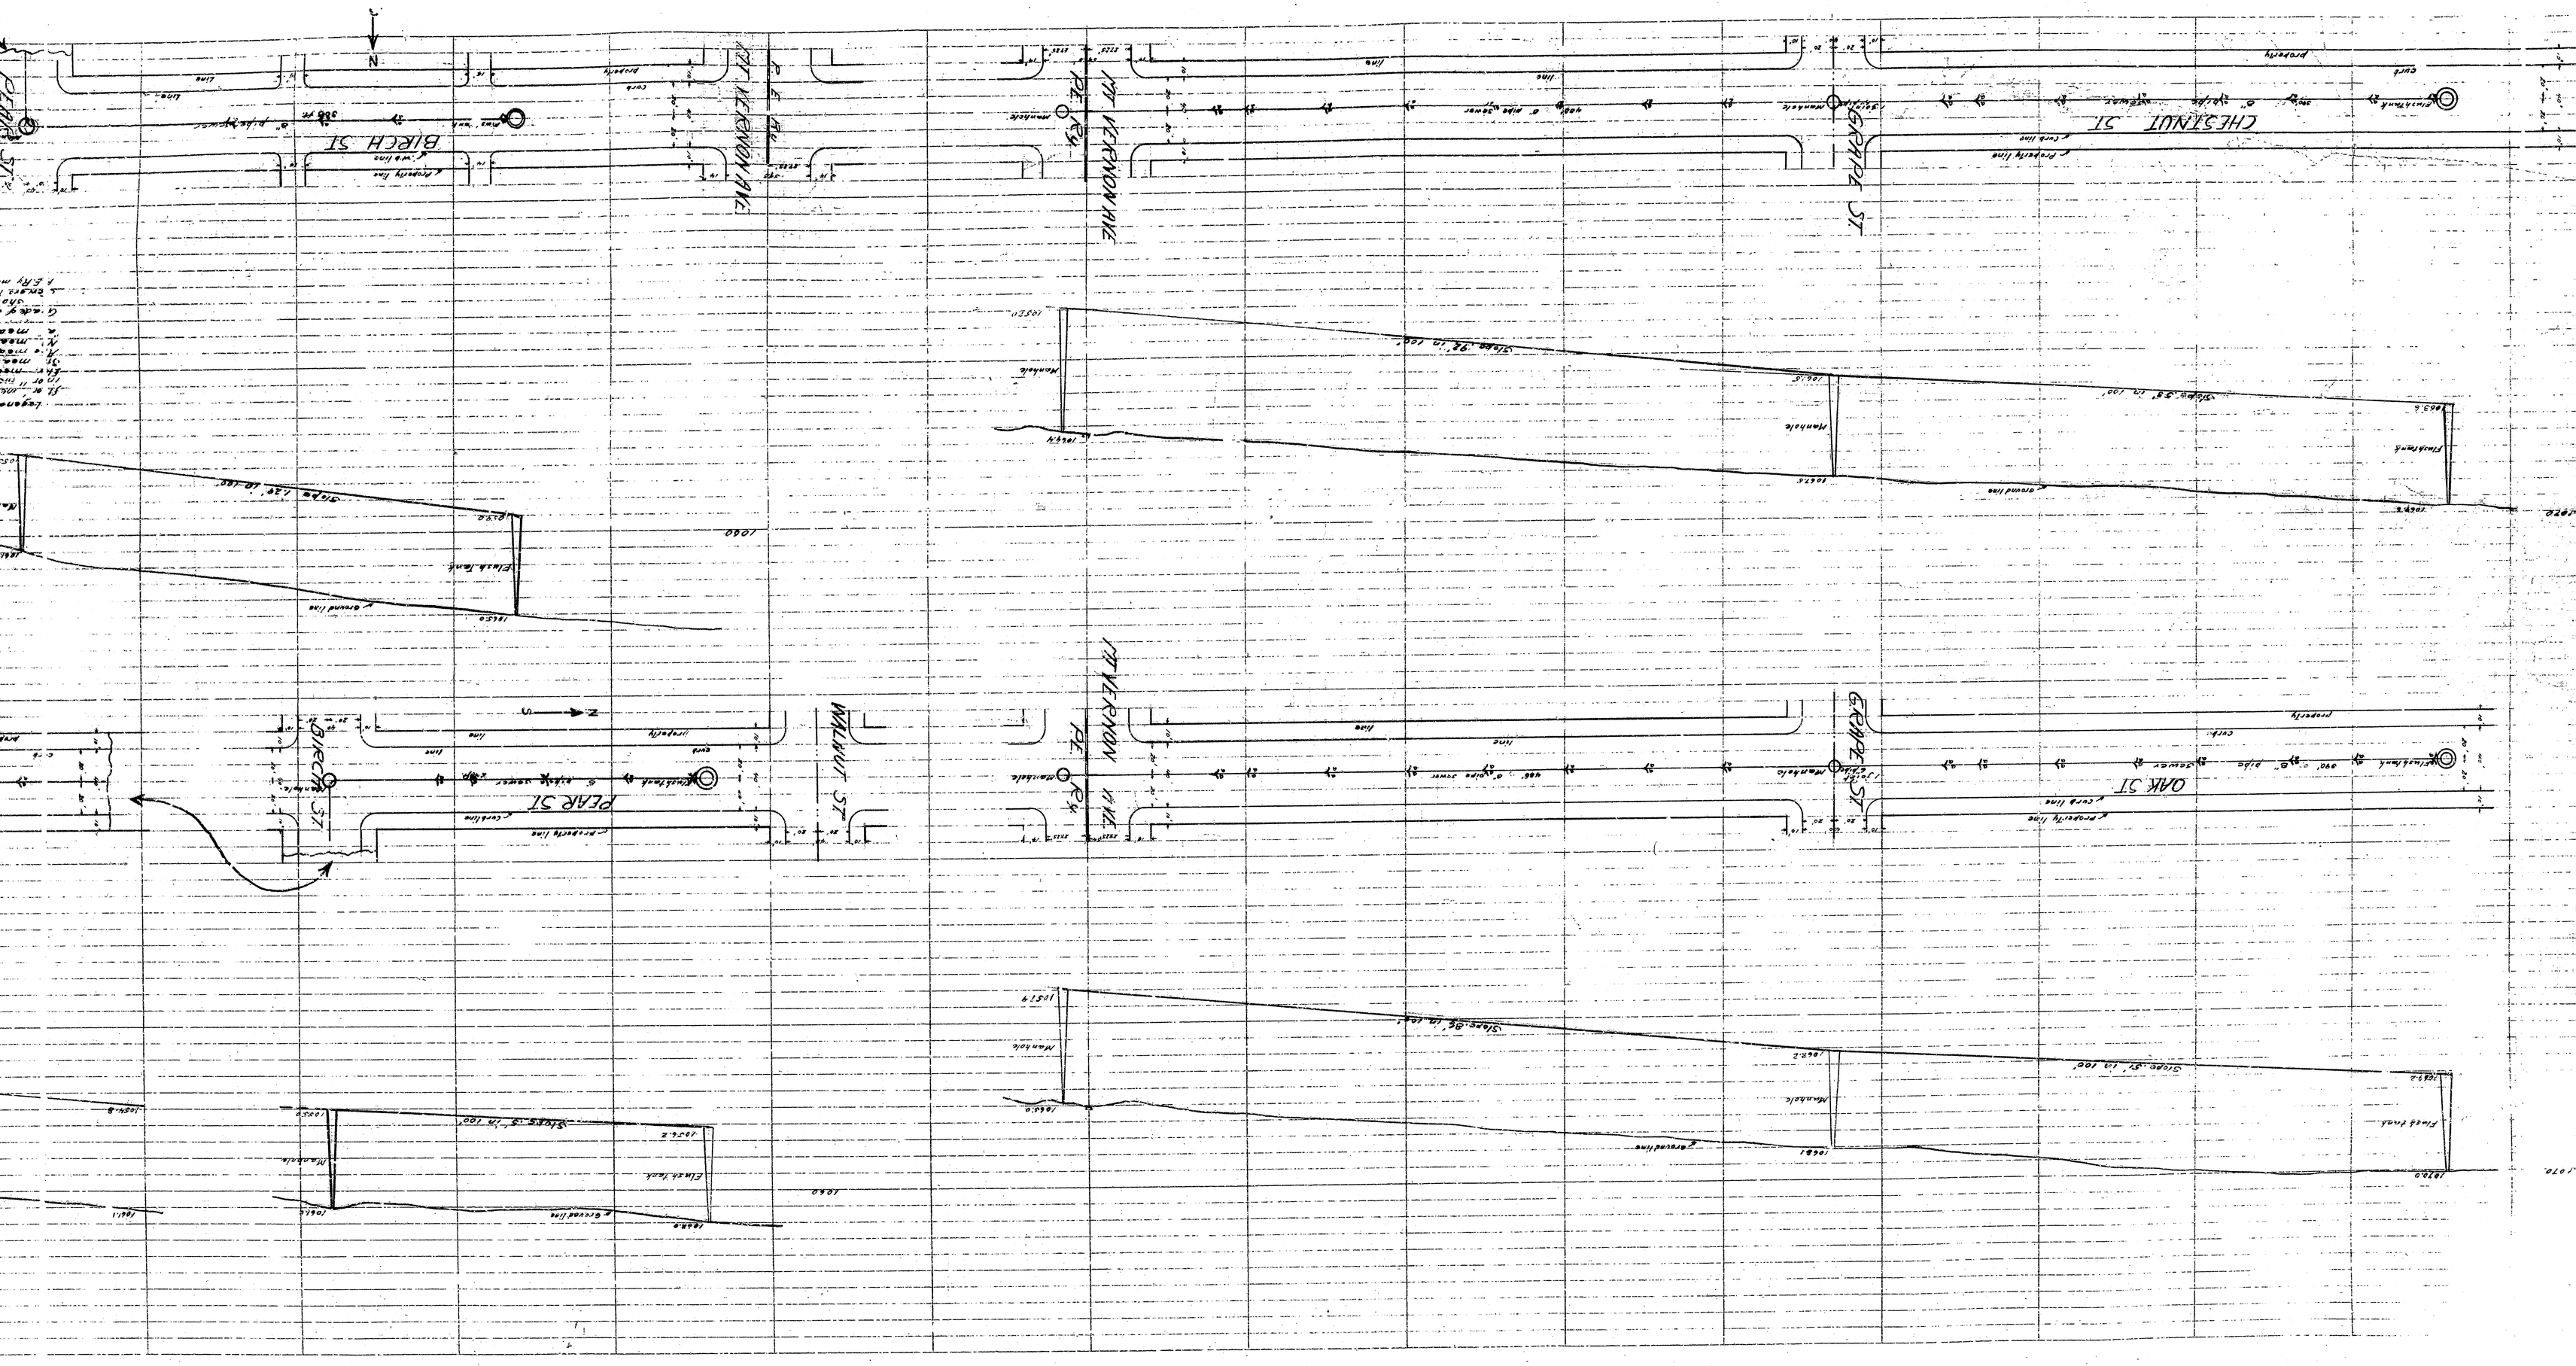
N
BIRCH ST
MT VERNON AVE
PEAR ST
WALNUT ST
OAK ST
CHESTNUT ST
GRAPHE ST
Manhole
Ground line
Property line
Curb line
Curb
Line
Property
Flush tank
