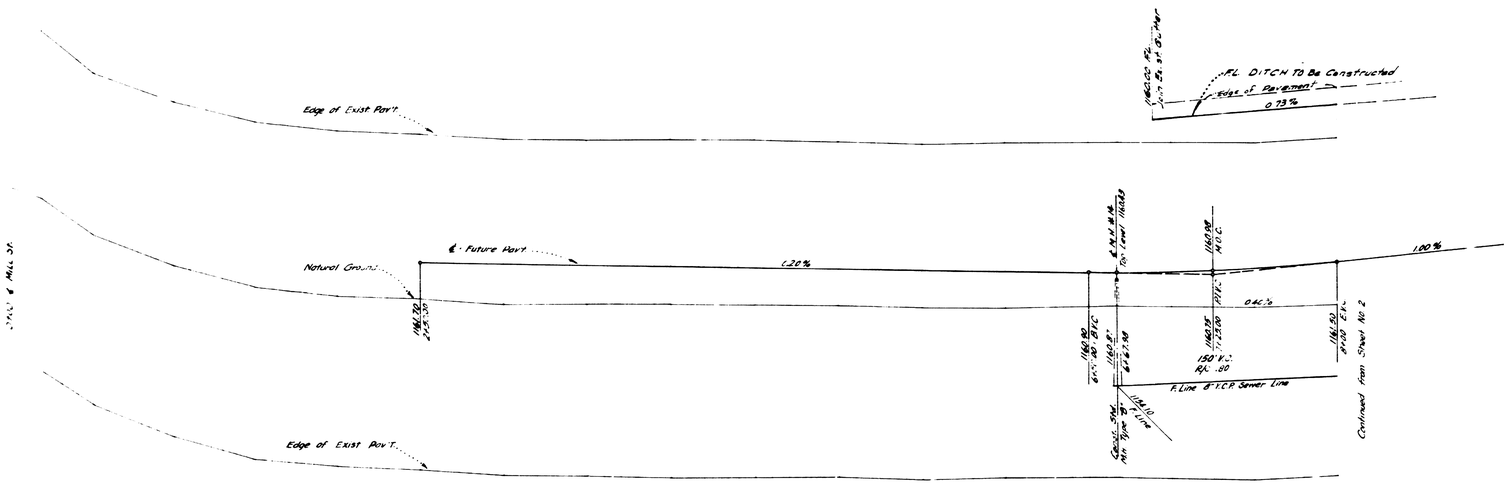

PROFILE
PEPPER AVENUE
Scale - Horiz. 1" = 40'
Vert. 1" = 4.0'

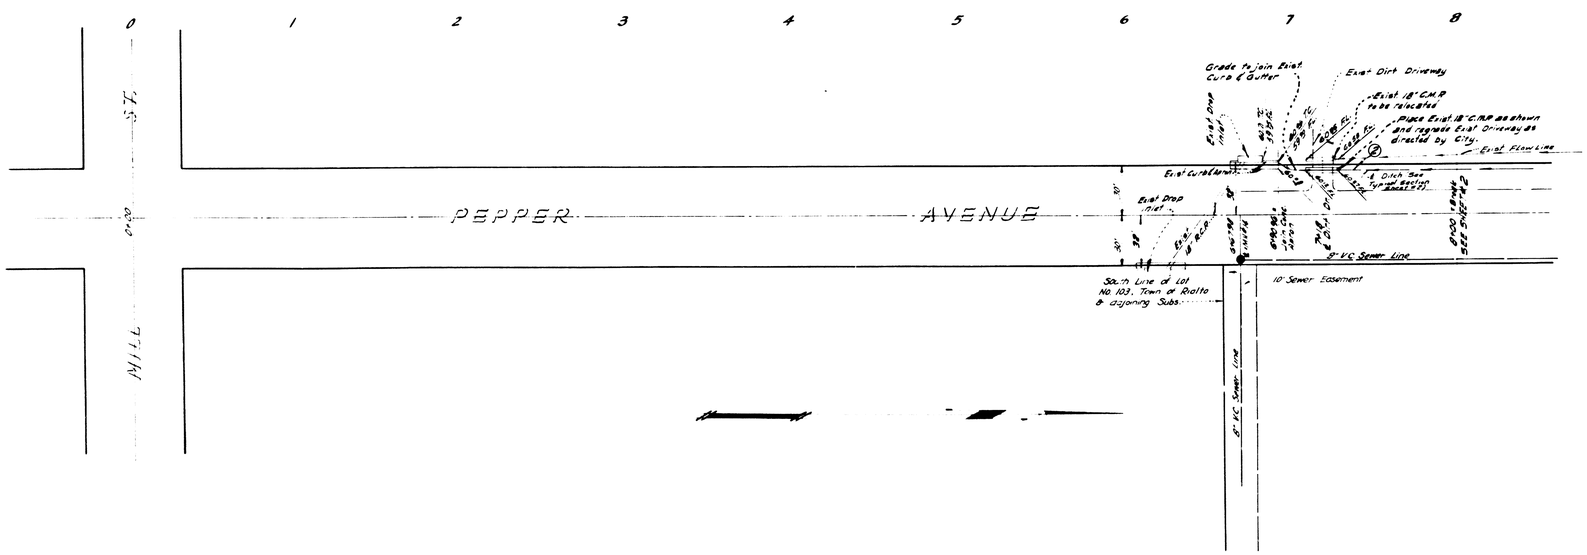

PLAN
PEPPER AVENUE
Scale - 1" = 40'

TRACT NO. 4829
DRAWING NO. 2540
SHEET NO. 8 OF 9 SHEETS

TP 4829 Sheet 22