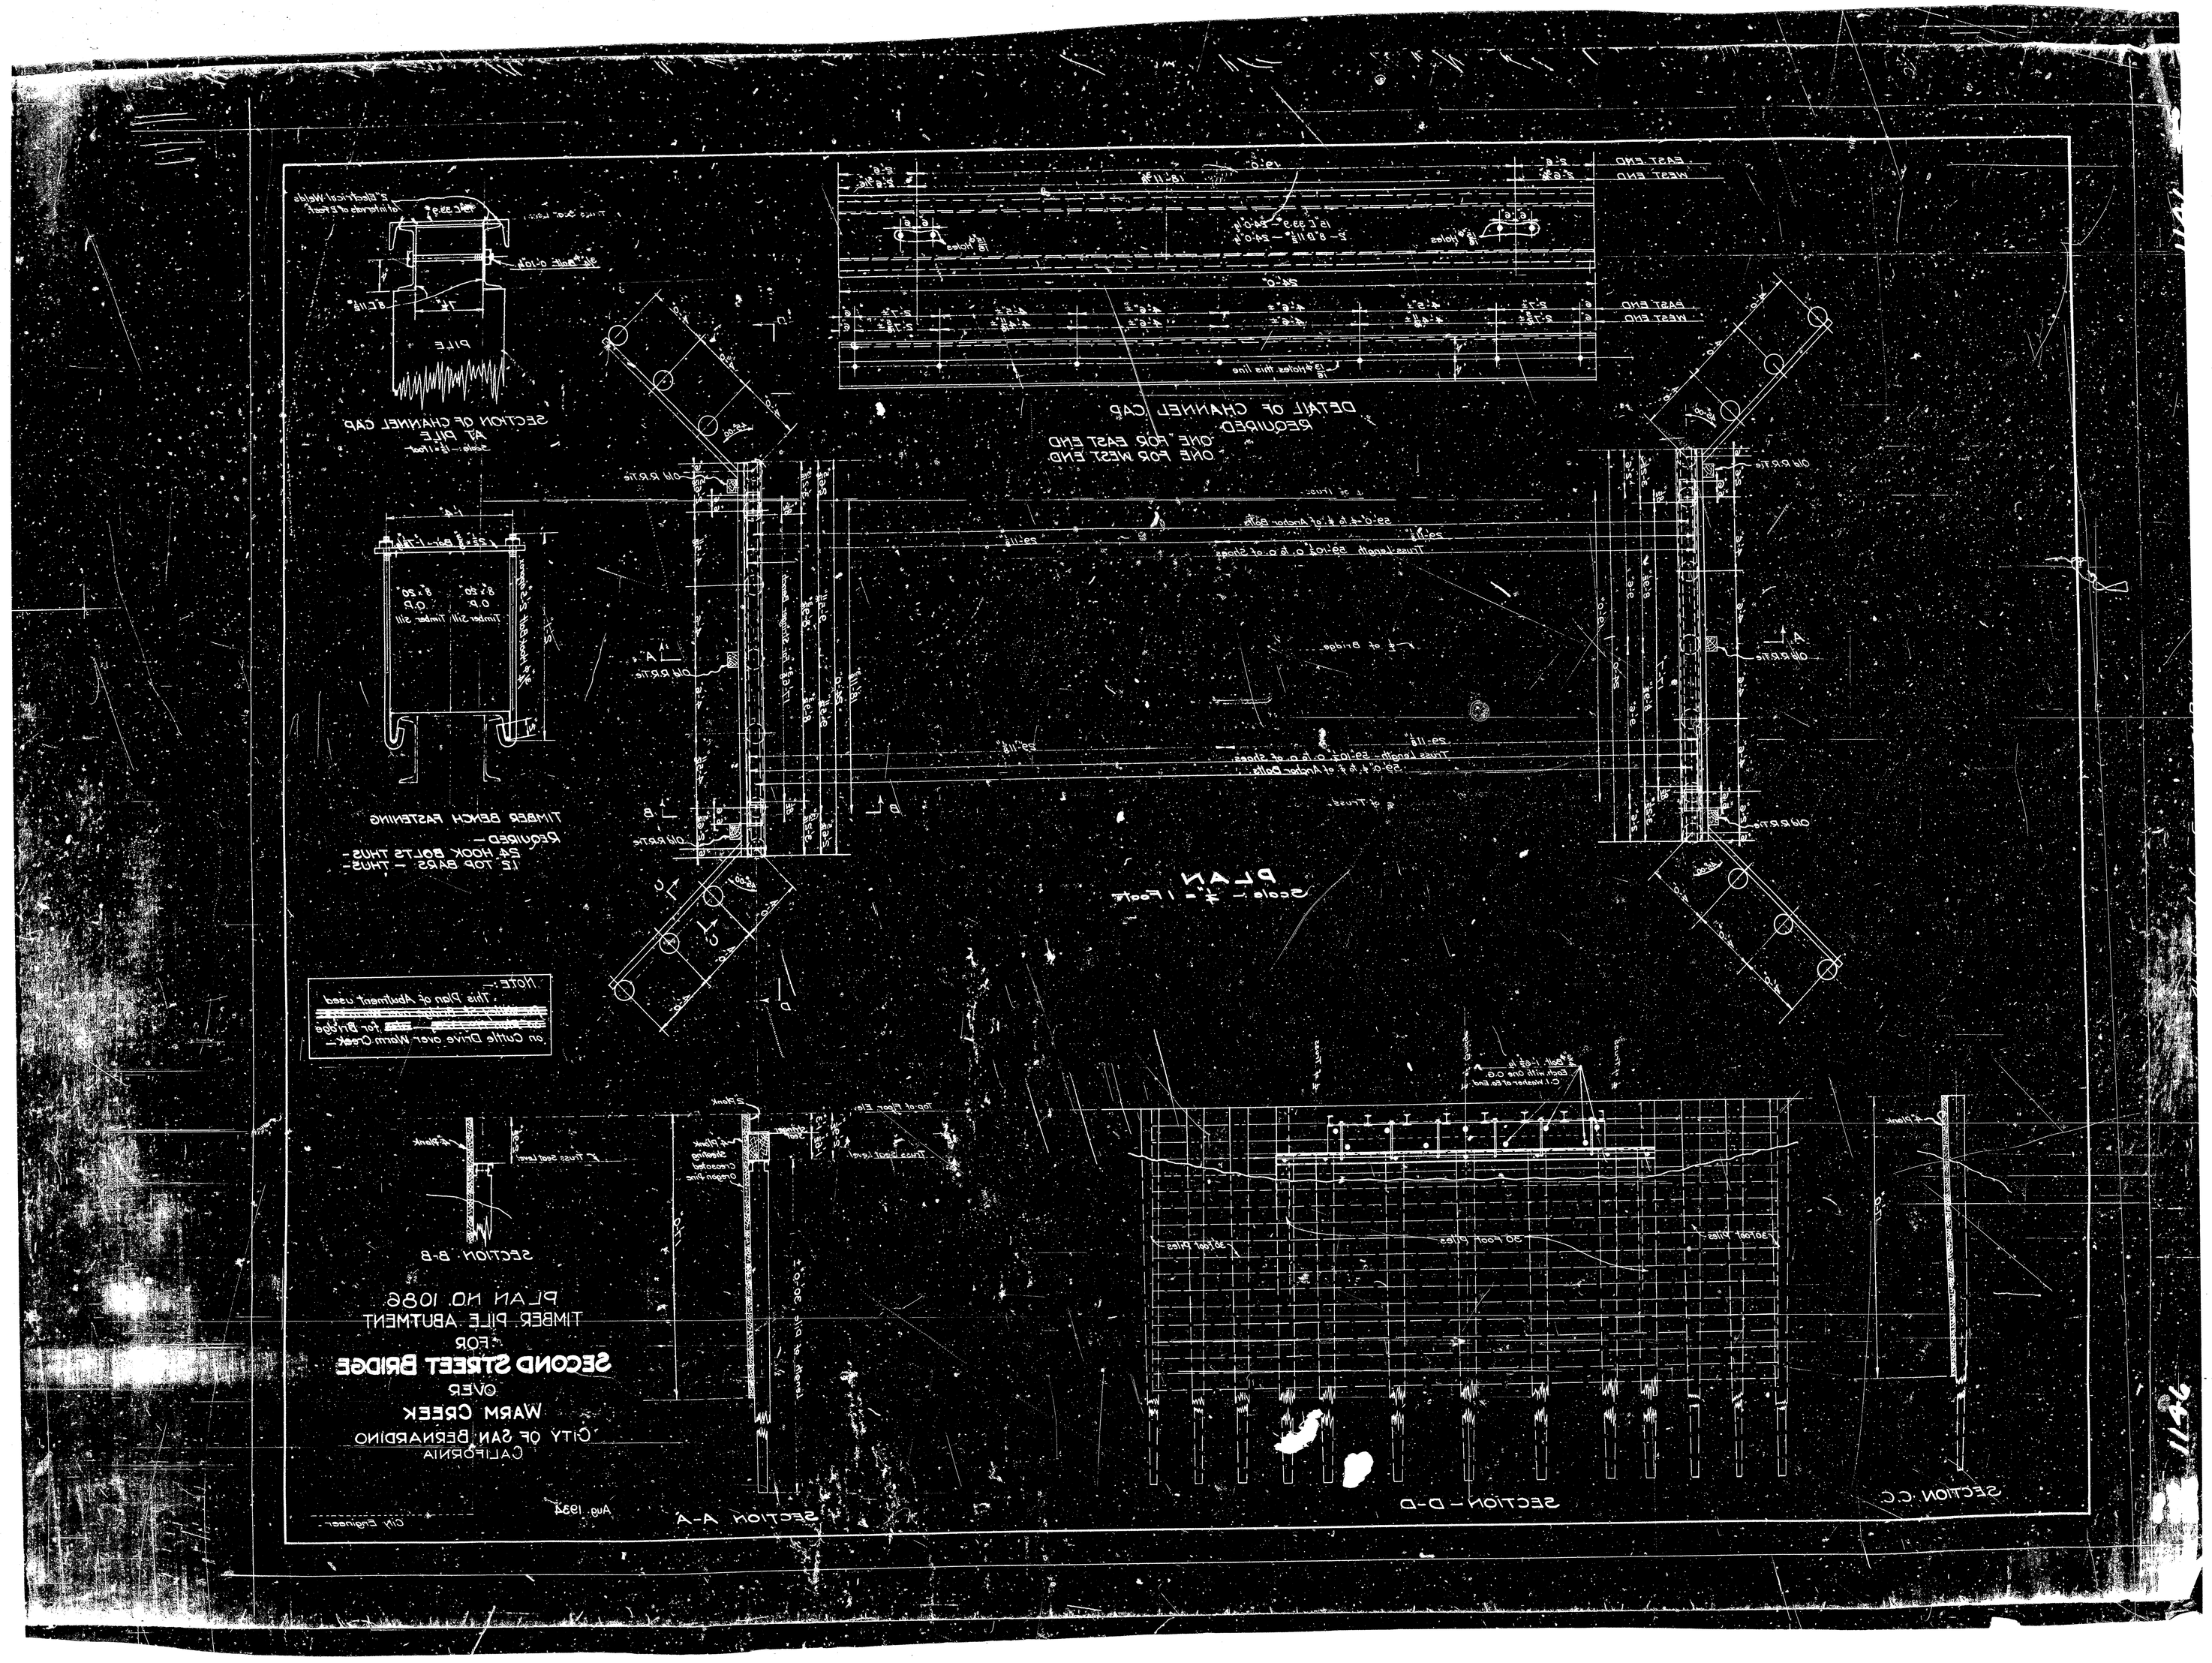
PLAN NO. 1086
TIMBER PILE ABUTMENT
FOR
SECOND STREET BRIDGE
OVER
WARM CREEK
CITY OF SAN BERNARDINO
CALIFORNIA
SECTION A-A
SECTION B-B
SECTION C-C
SECTION D-D
PLAN
DETAIL OF CHANNEL CAP
REQUIRED
ONE FOR EAST END
ONE FOR WEST END
SECTION OF CHANNEL CAP
AT PILE
TIMBER BENCH FASTENING
REQUIRED
24 HOOK BOLTS THUS
12 TOP BARS THUS
NOTE:
This Plan of Abutment used
for Bridge
on Cuttle Drive over Warm Creek
Aug. 1934
City Engineer
1146

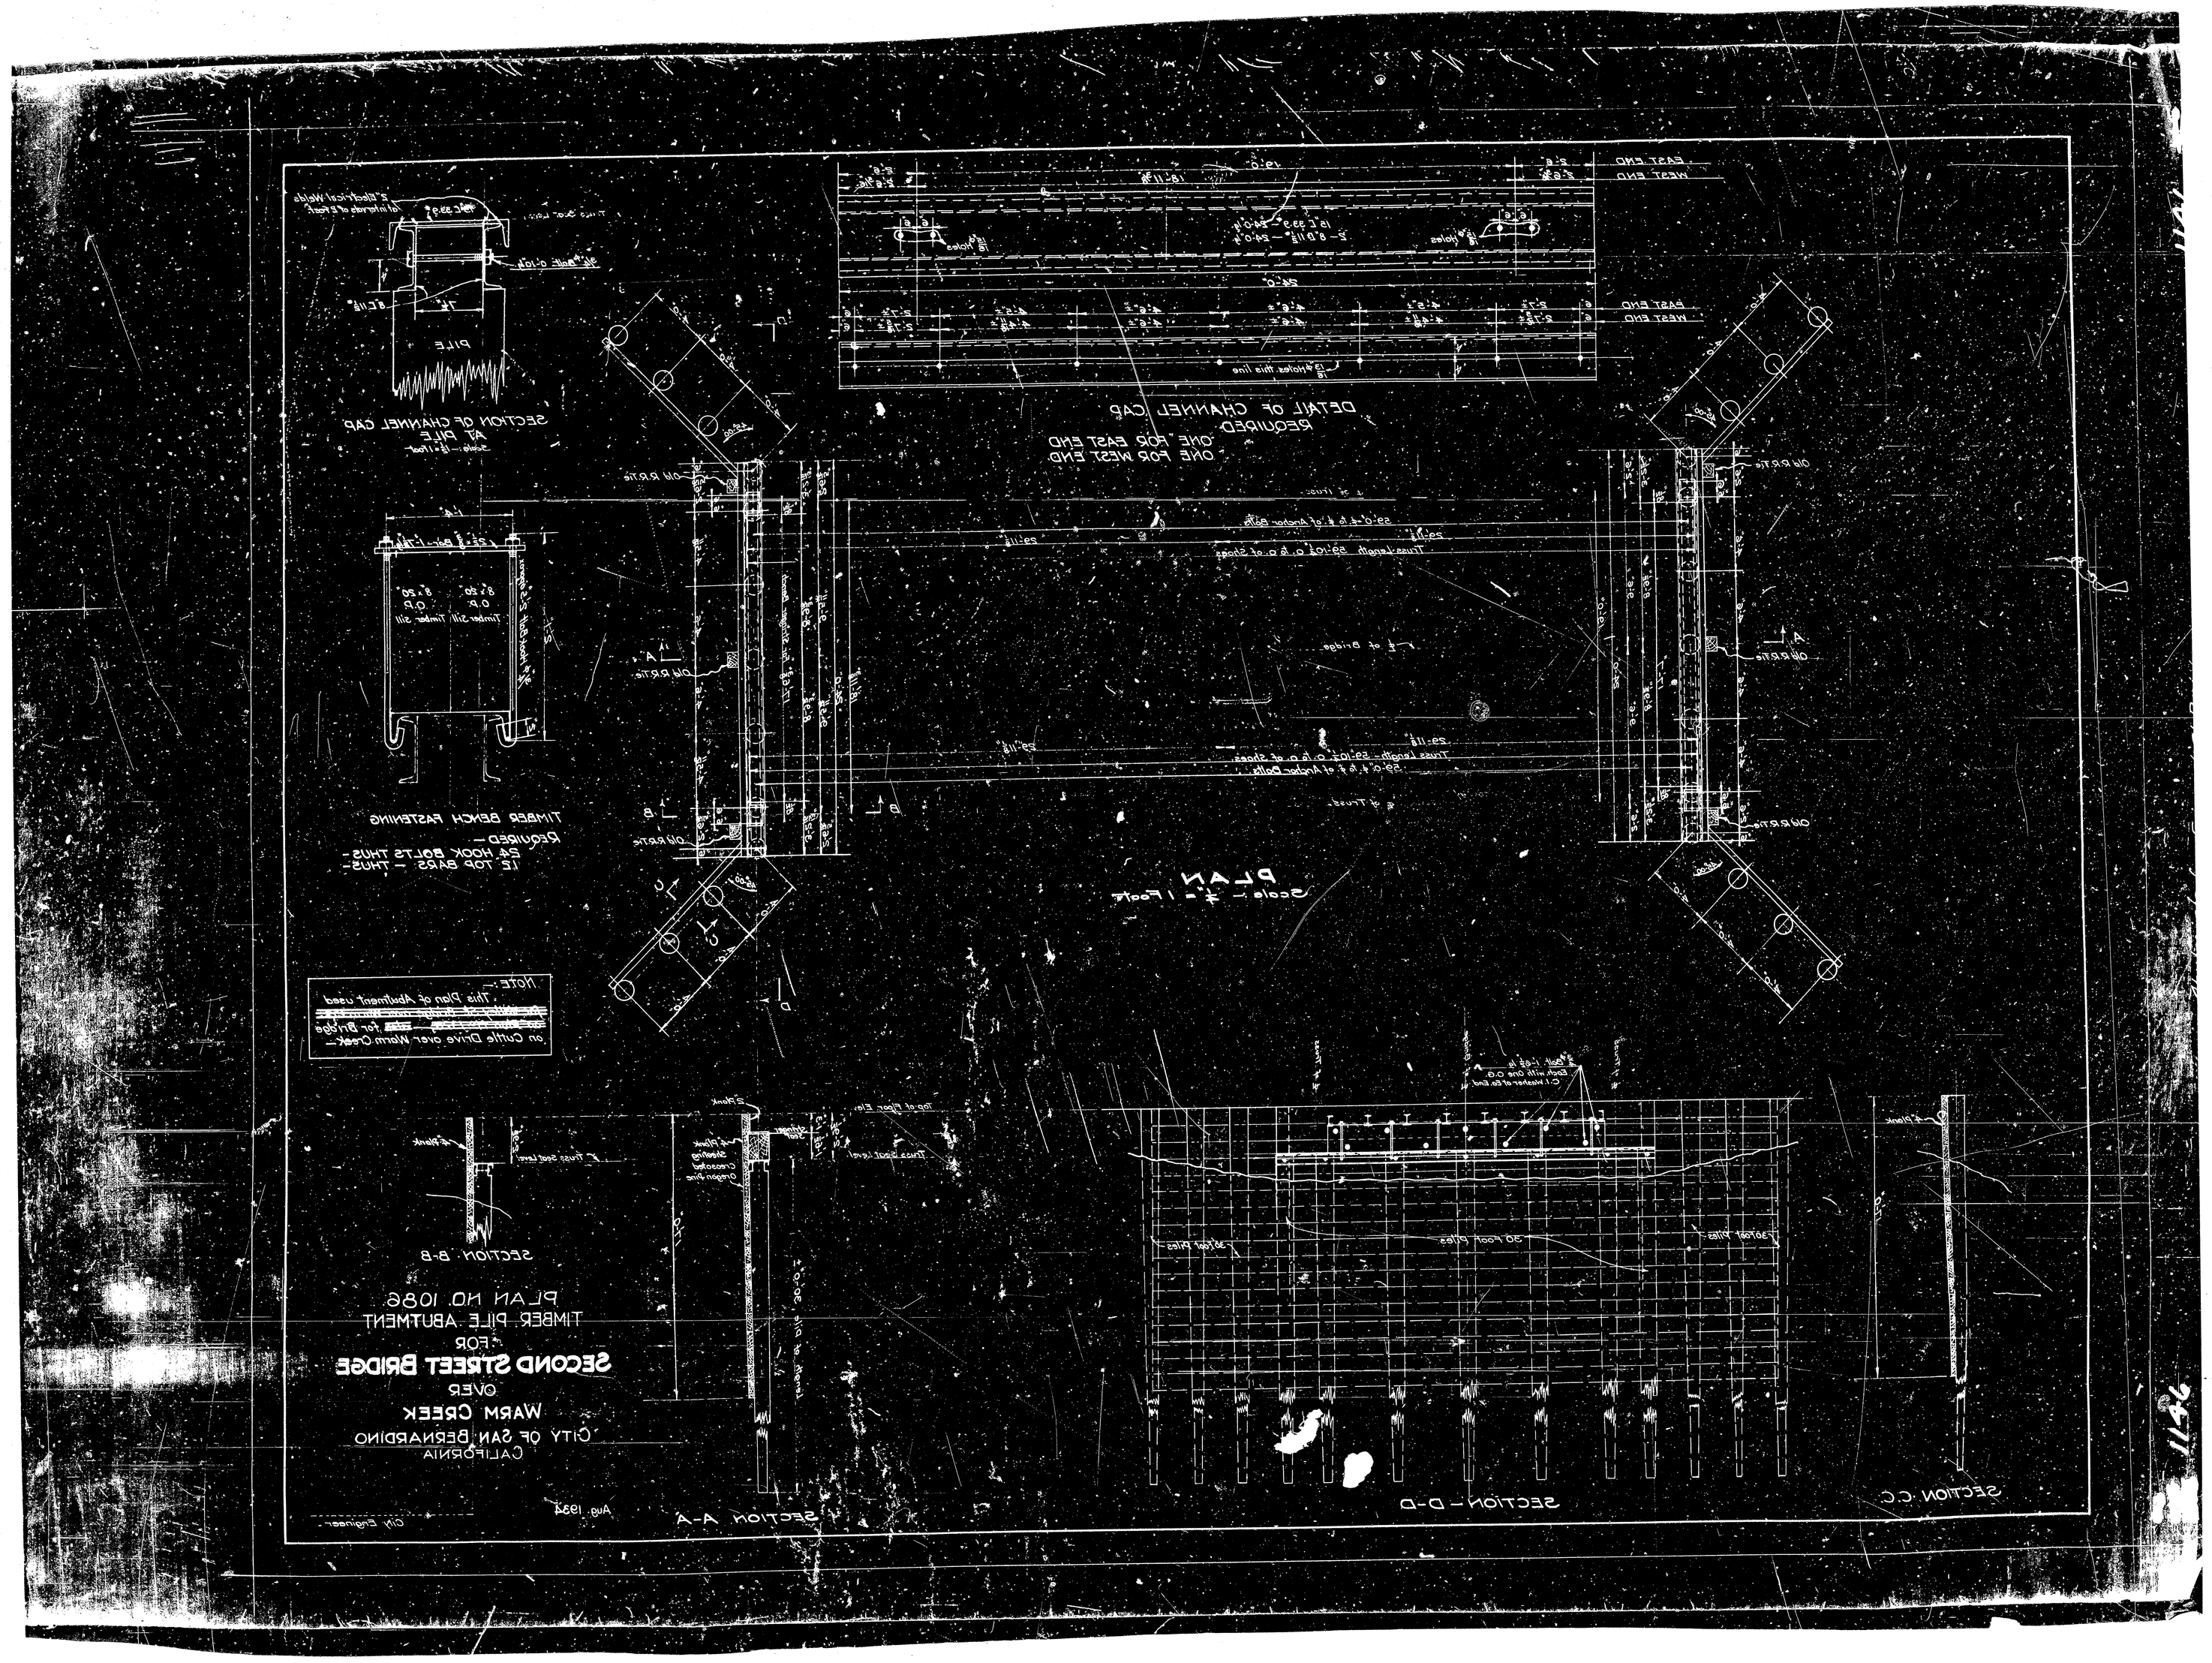
PLAN NO. 1086
TIMBER PILE ABUTMENT
FOR
SECOND STREET BRIDGE
OVER
WARM CREEK
CITY OF SAN BERNARDINO
CALIFORNIA
SECTION A-A
SECTION B-B
SECTION C-C
SECTION D-D
PLAN
DETAIL OF CHANNEL CAP
REQUIRED
ONE FOR EAST END
ONE FOR WEST END
SECTION OF CHANNEL CAP
AT PILE
TIMBER BENCH FASTENING
REQUIRED
24 HOOK BOLTS THUS
12 TOP BARS THUS
NOTE:
This Plan of Abutment used
for Bridge
on Cuttle Drive over Warm Creek
Aug. 1934
City Engineer
1146