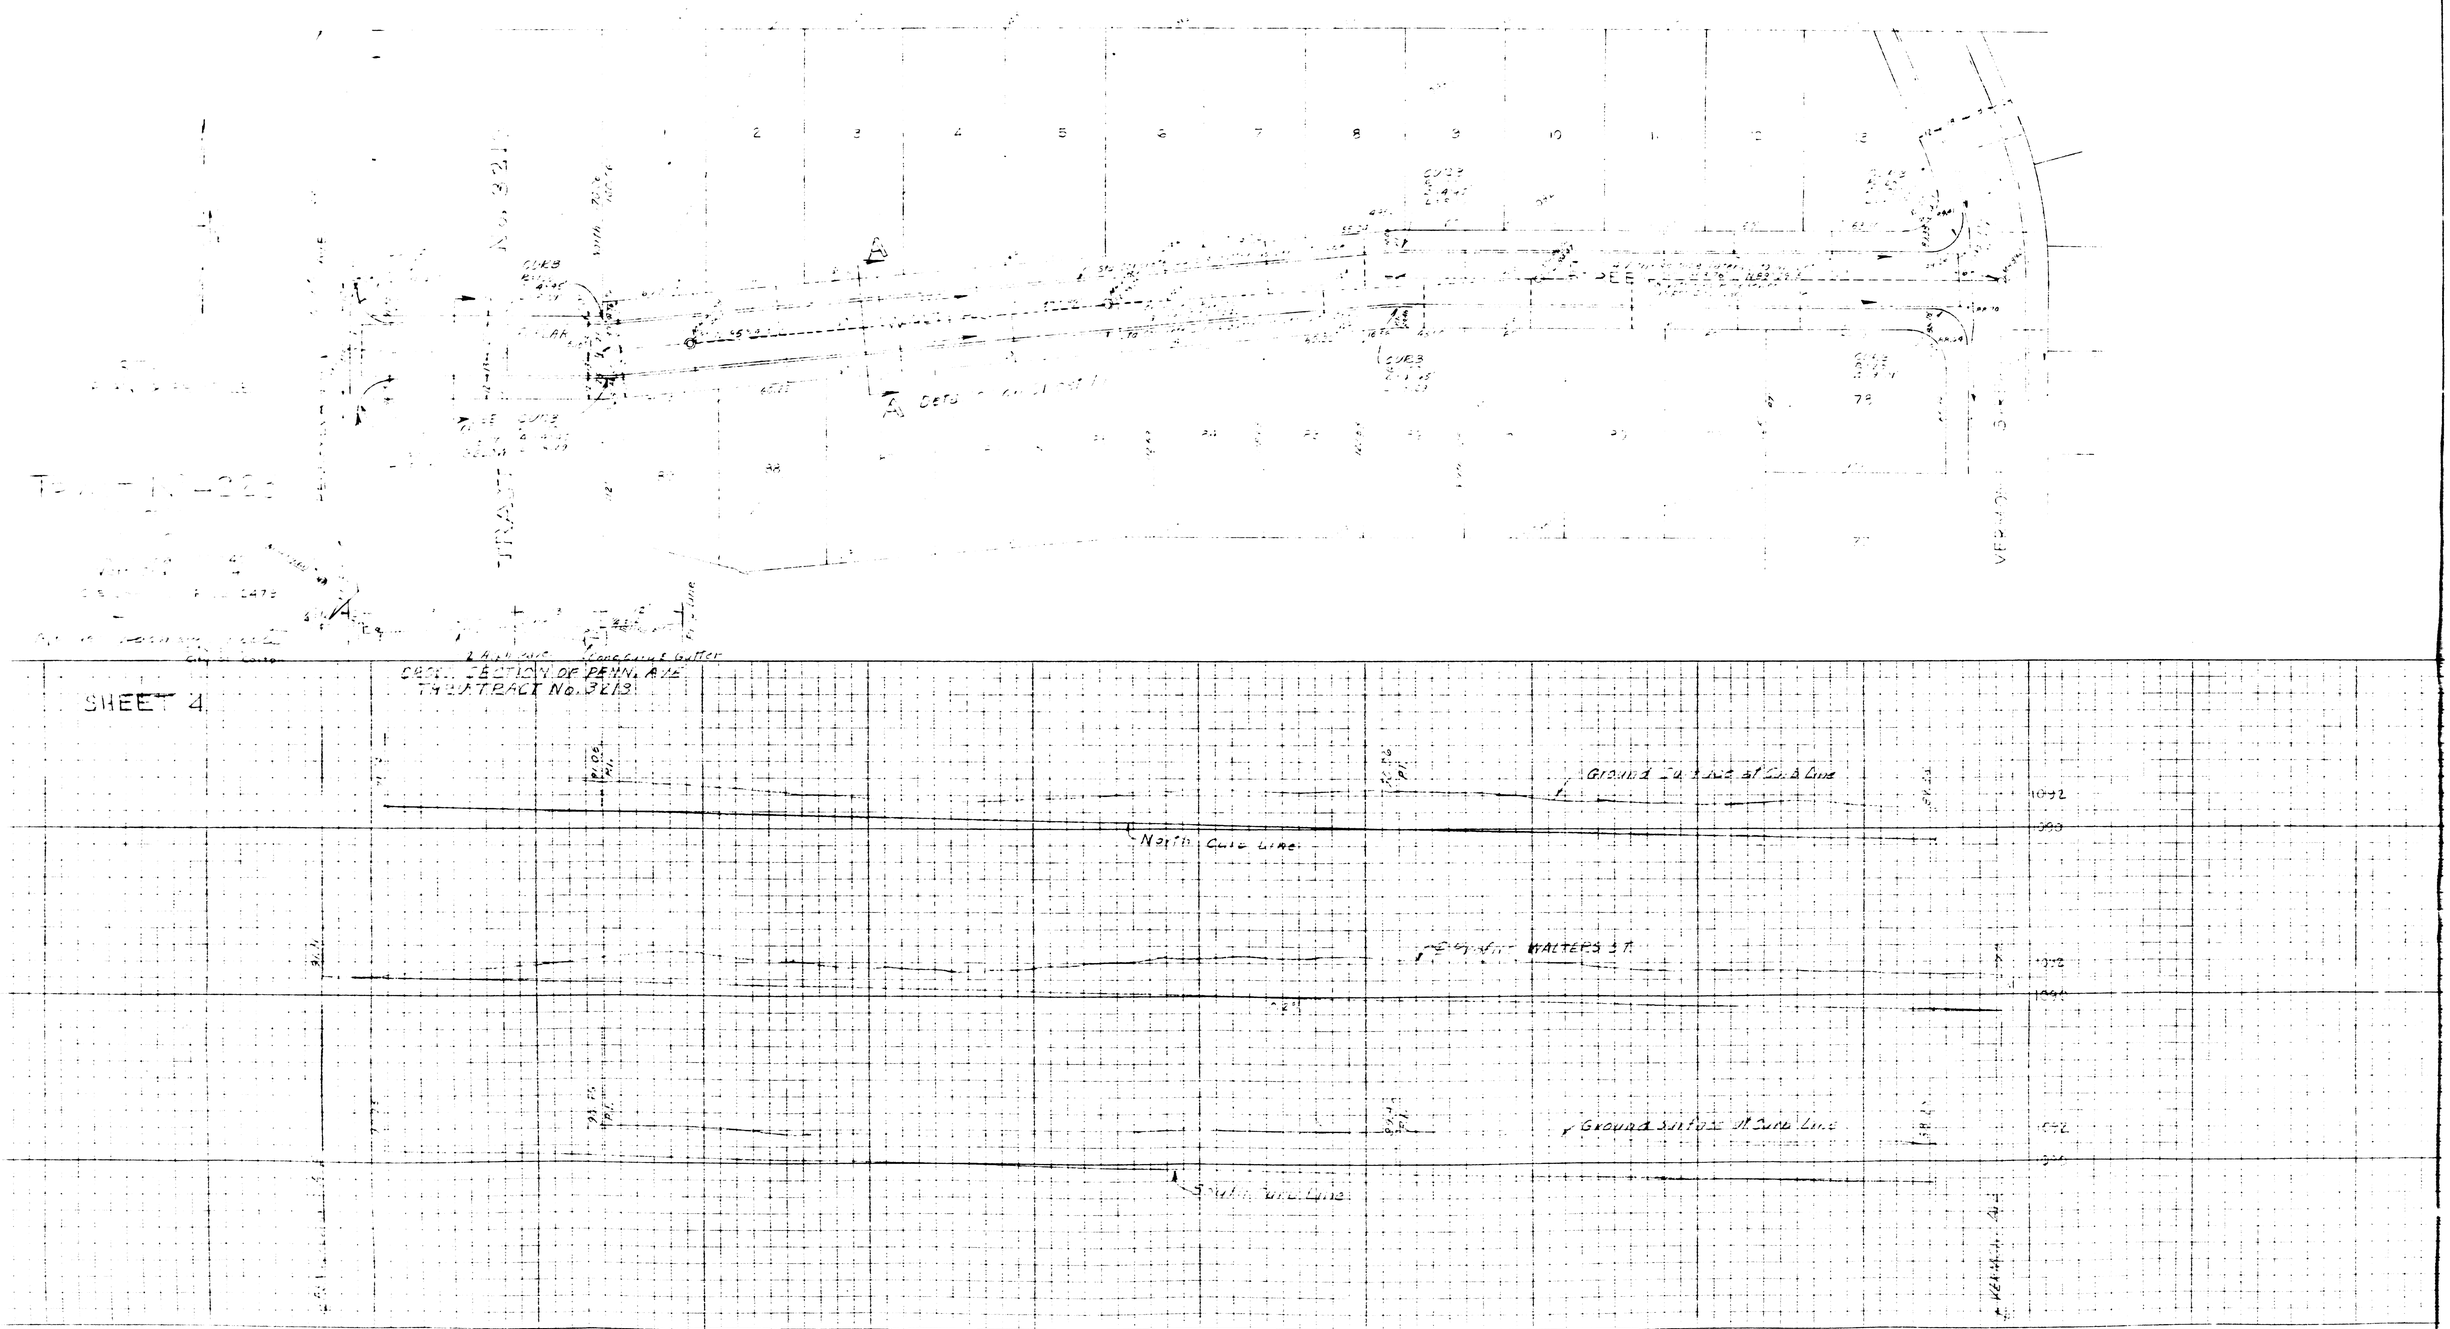
SHEET 4
TRACT No. 3613
North Curb Line
WALTERS ST.
South Curb Line