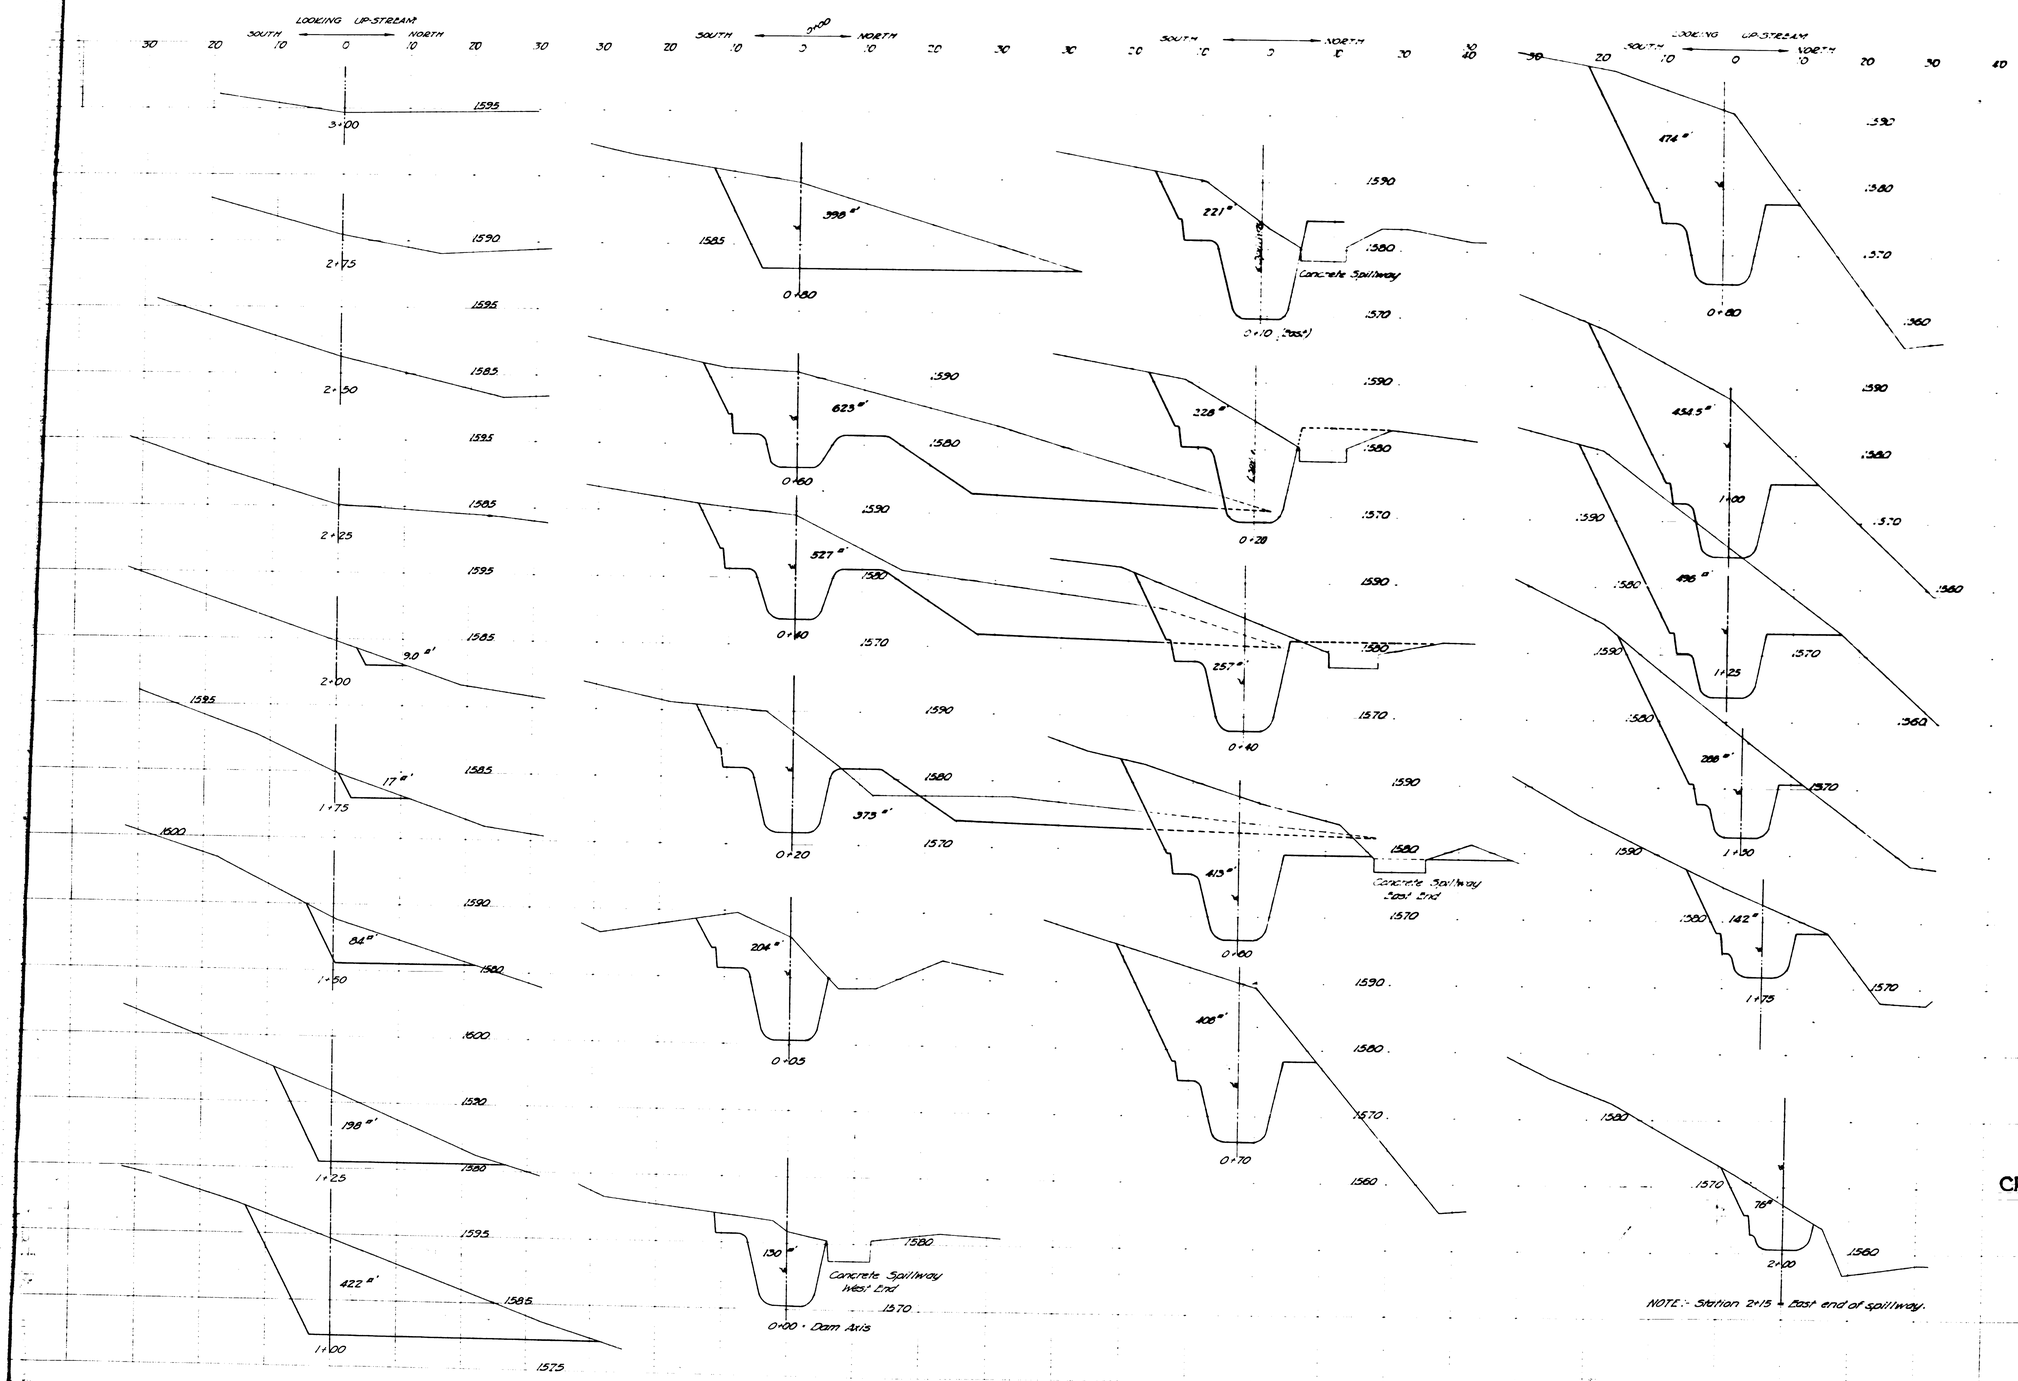

CROSS SECTIONS - SOUTH S
WIGGINS HILL DAM

Scale :- Horiz. 1" = 10'
Vert. 1" = 10'

STANDARD