PLAN
SHOWING
PUBLIC UTILITIES
IN
MT. VERNON AVENUE
SAN BERNARDINO, CALIFORNIA.

SEPT. 1932

A. H. LOWE
CITY ENGINEER

SCALE:- 1" = 50'

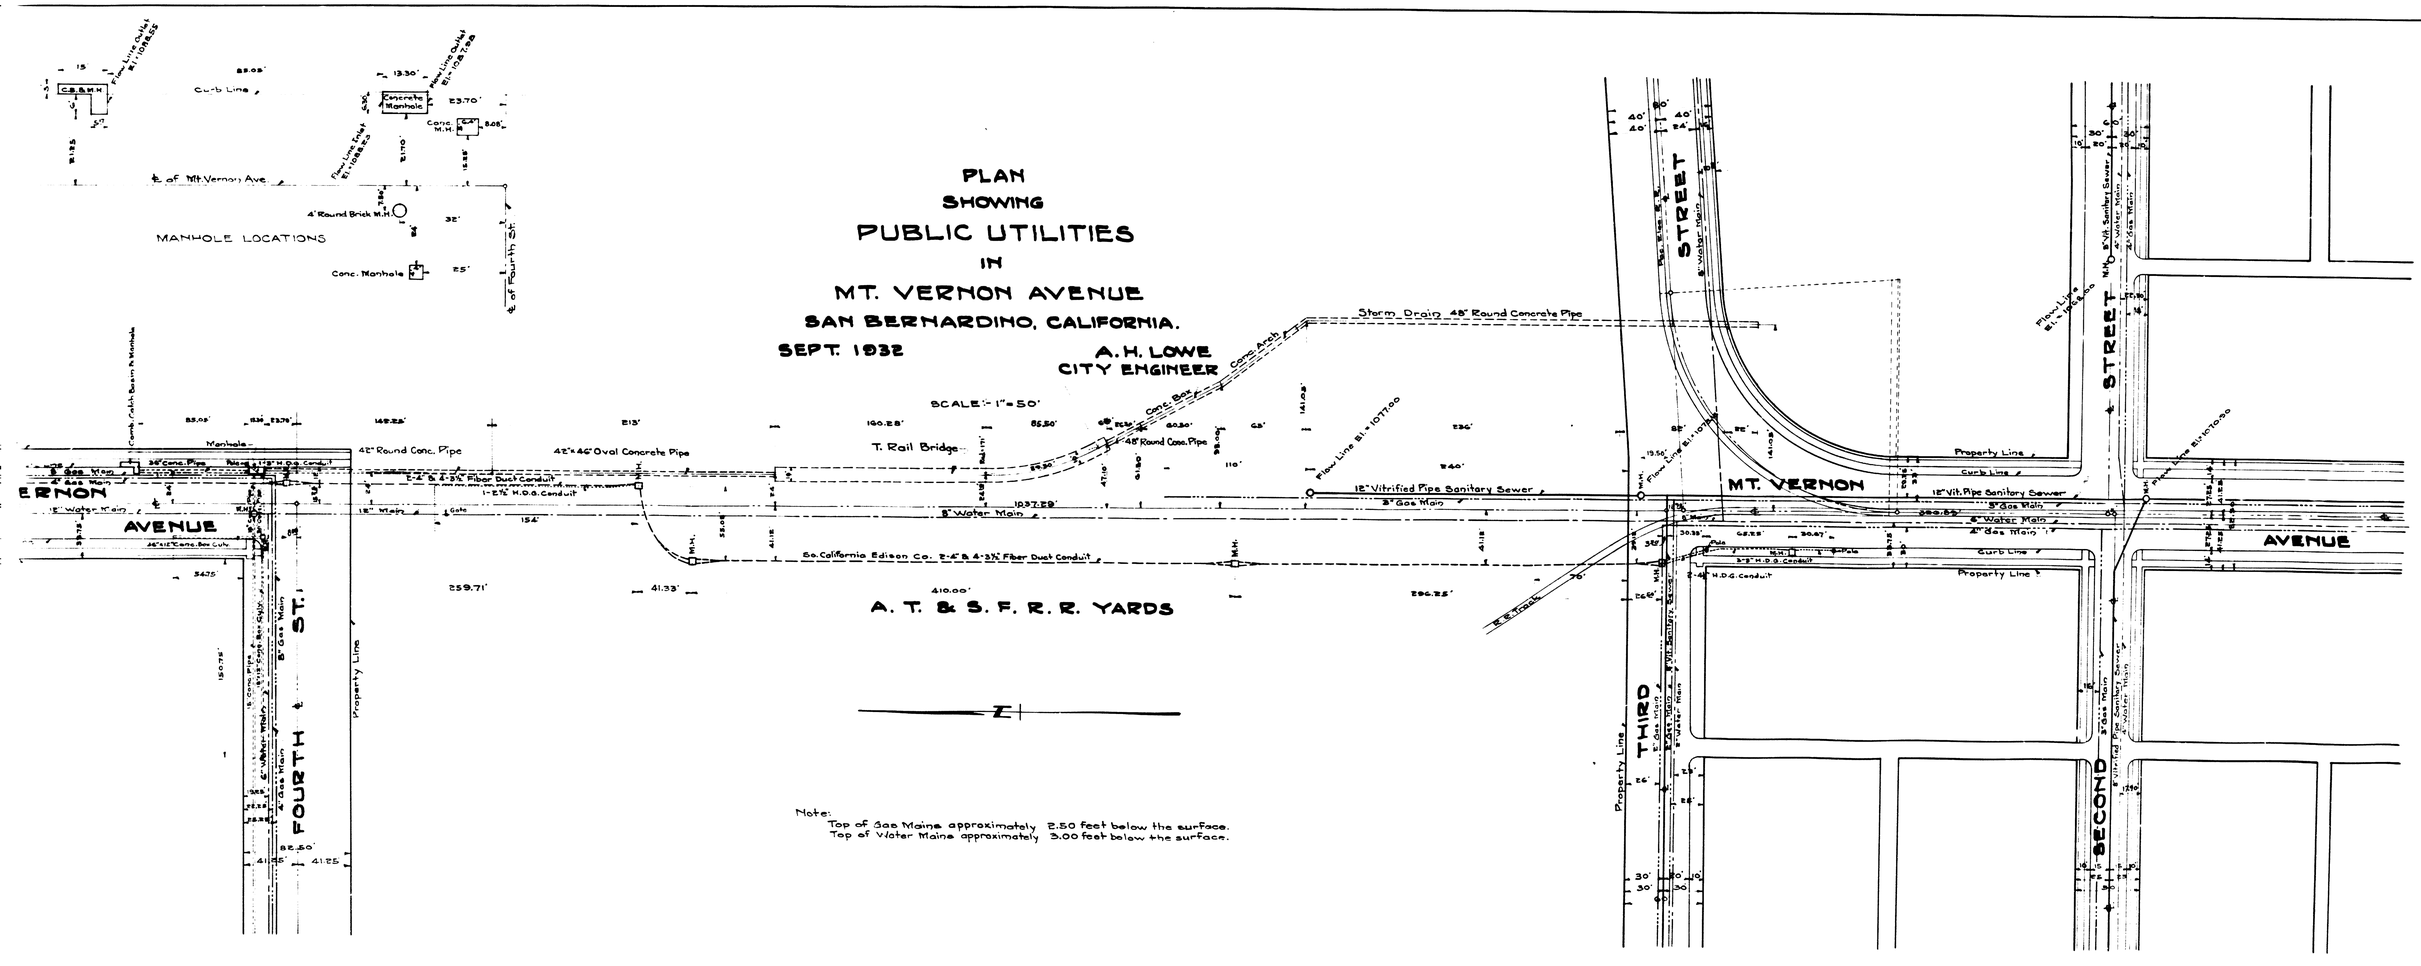

Note:
Top of Gas Mains approximately 2.50 feet below the surface.
Top of Water Mains approximately 3.00 feet below the surface.

PLAN
SHOWING
PUBLIC UTILITIES
IN
MT. VERNON AVENUE
SAN BERNARDINO, CALIFORNIA.

SEPT. 1932

A. H. LOWE
CITY ENGINEER

SCALE:- 1" = 50'

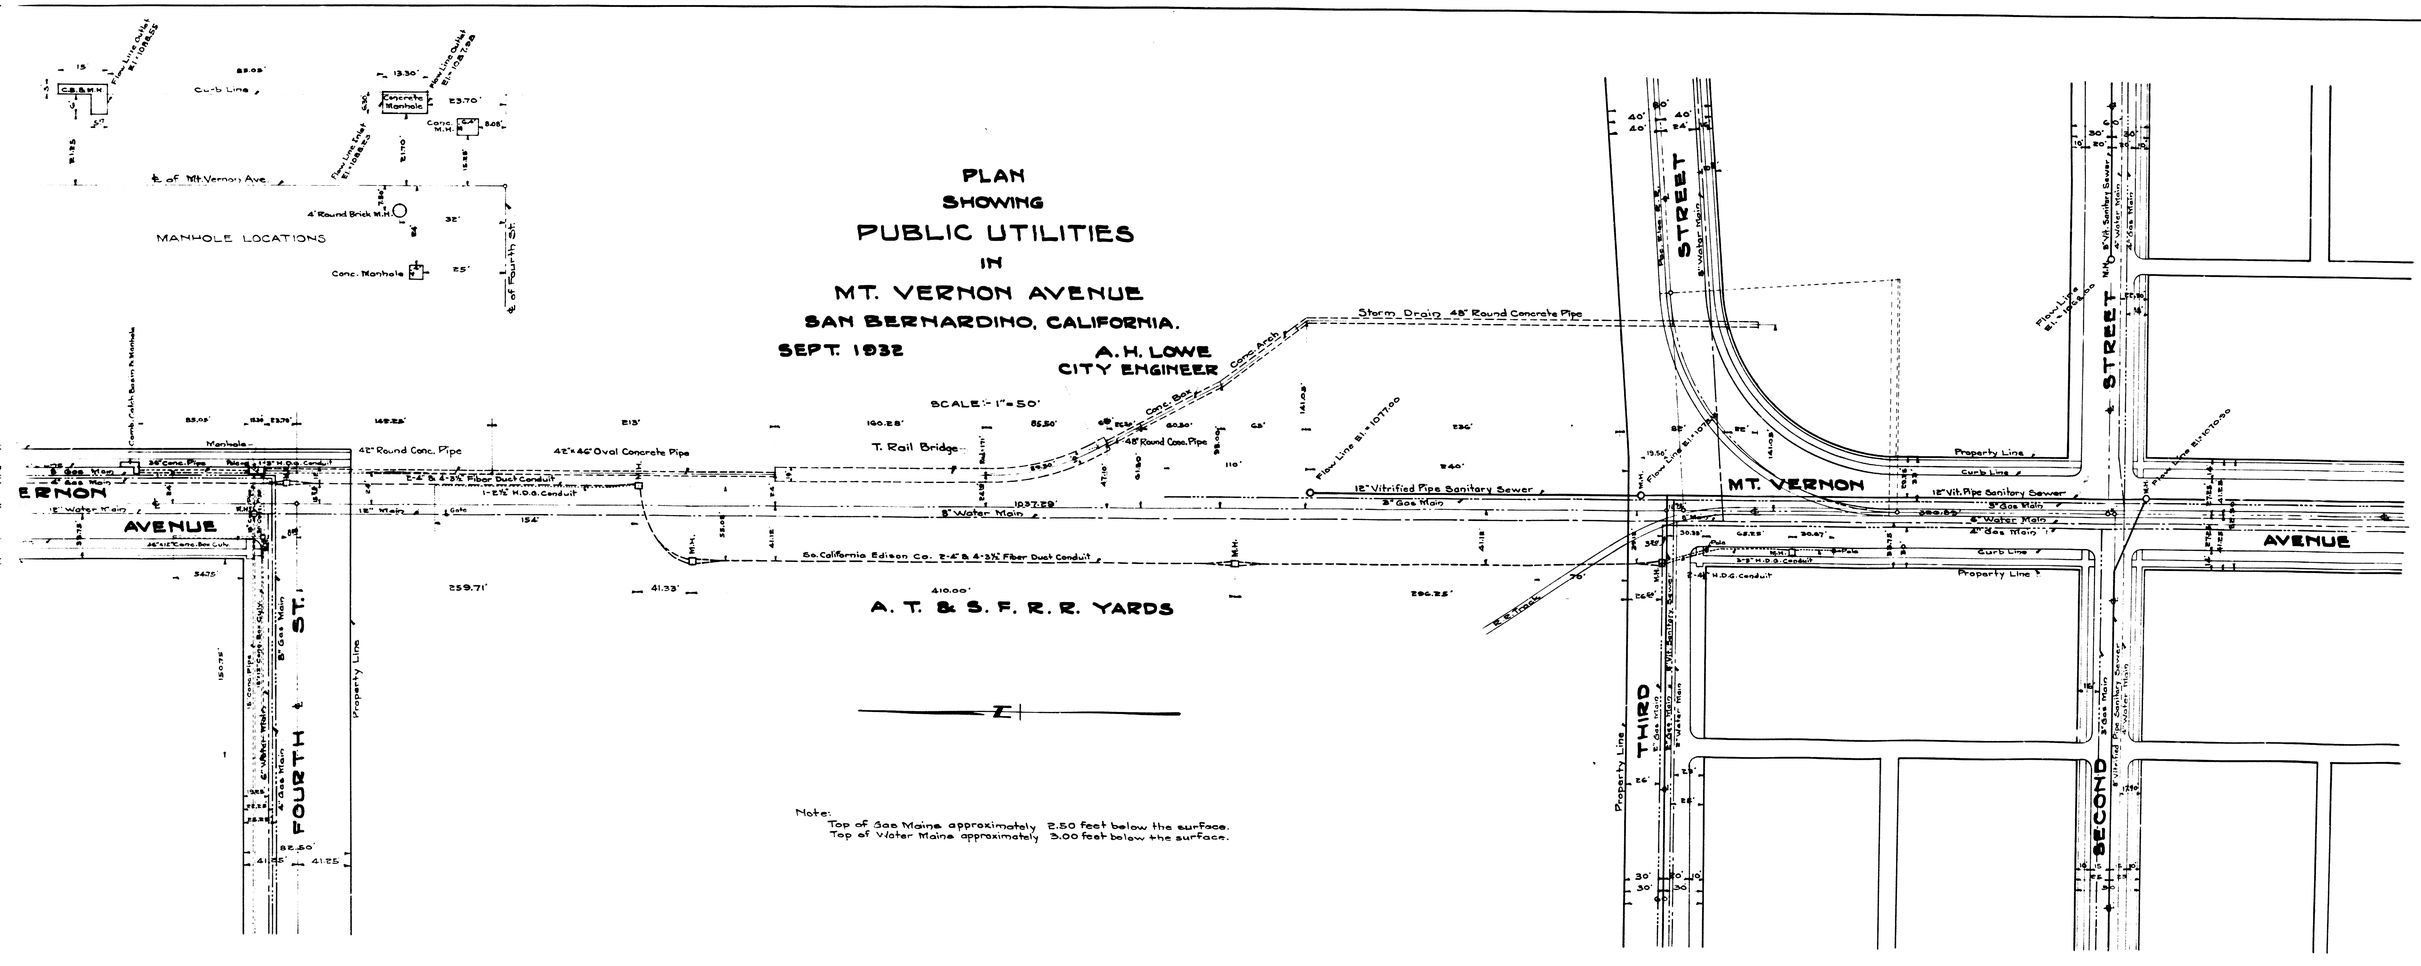

Note:
Top of Gas Mains approximately 2.50 feet below the surface.
Top of Water Mains approximately 3.00 feet below the surface.